



Notes:


DETAIL FE/BWS/D29

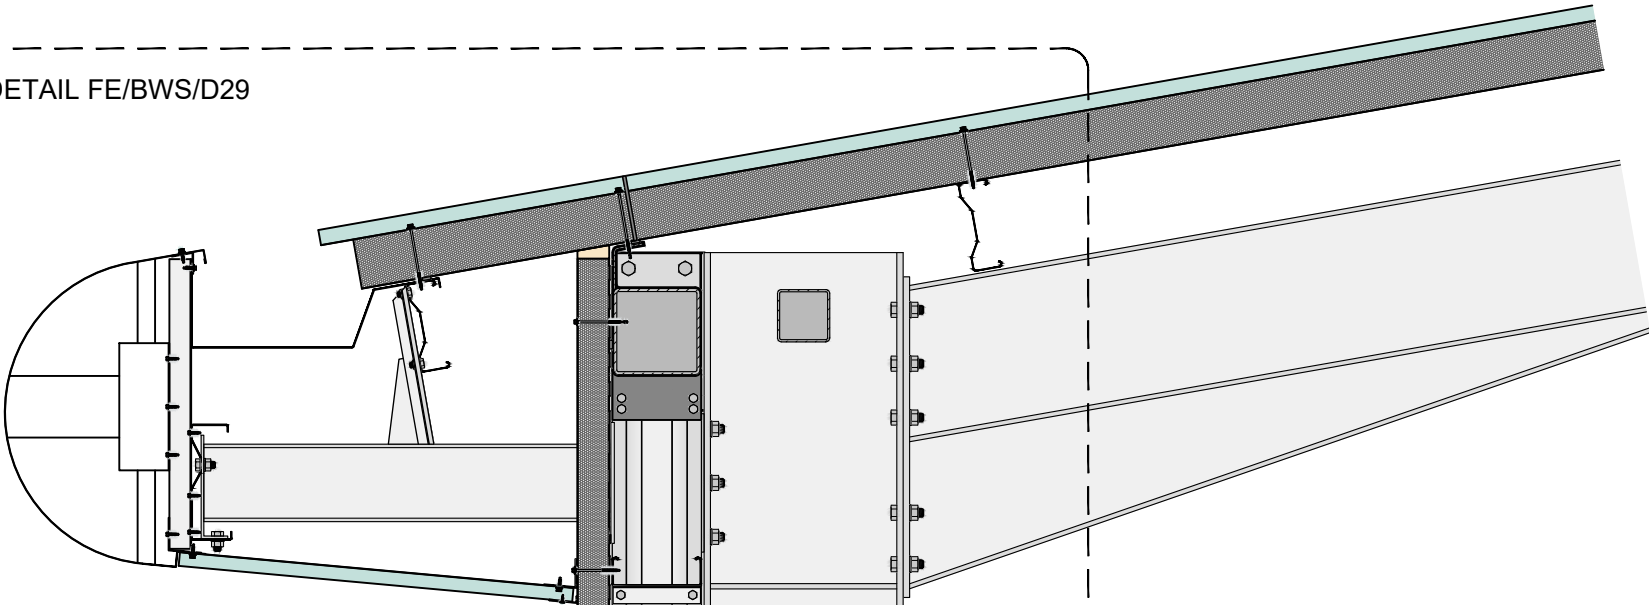

DETAIL FE/BWS/D27

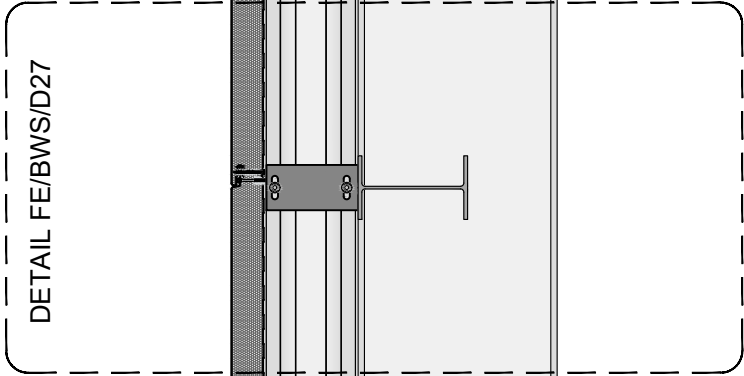

DETAIL FE/BWS/D26

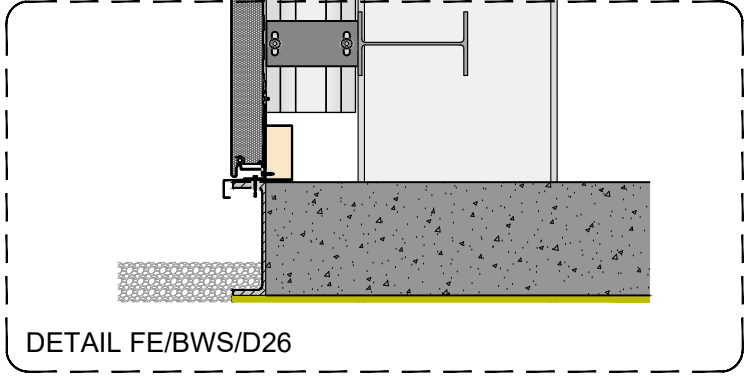

Rev	Description	Dwn	Chk	Date
-----	-------------	-----	-----	------



Insulated Roof
& Wall Panels

Tech-exchange

Kingspan Limited
Greenfield Business Park No. 2, Greenfield,
Holywell, Flintshire, CH8 7GJ, UK
www.kingspanpanels.co.uk
t: 0800 587 0090

Carrickmacross Road,
Kingscourt, Co.Cavan, Ireland
www.kingspanpanels.ie
t: 00353 42 96 98529

Client

Project

Title
Vertical section through
wall with bullnose eaves

Status

FOR REVIEW AND COMMENT

Drawn by BT	Checked by	Date 03/12/25
----------------	------------	------------------

Drawing Number FE/BWS/020	Revision
------------------------------	----------

This drawing is the property of Kingspan and
may not be reproduced in any way without
written consent from Kingspan.