


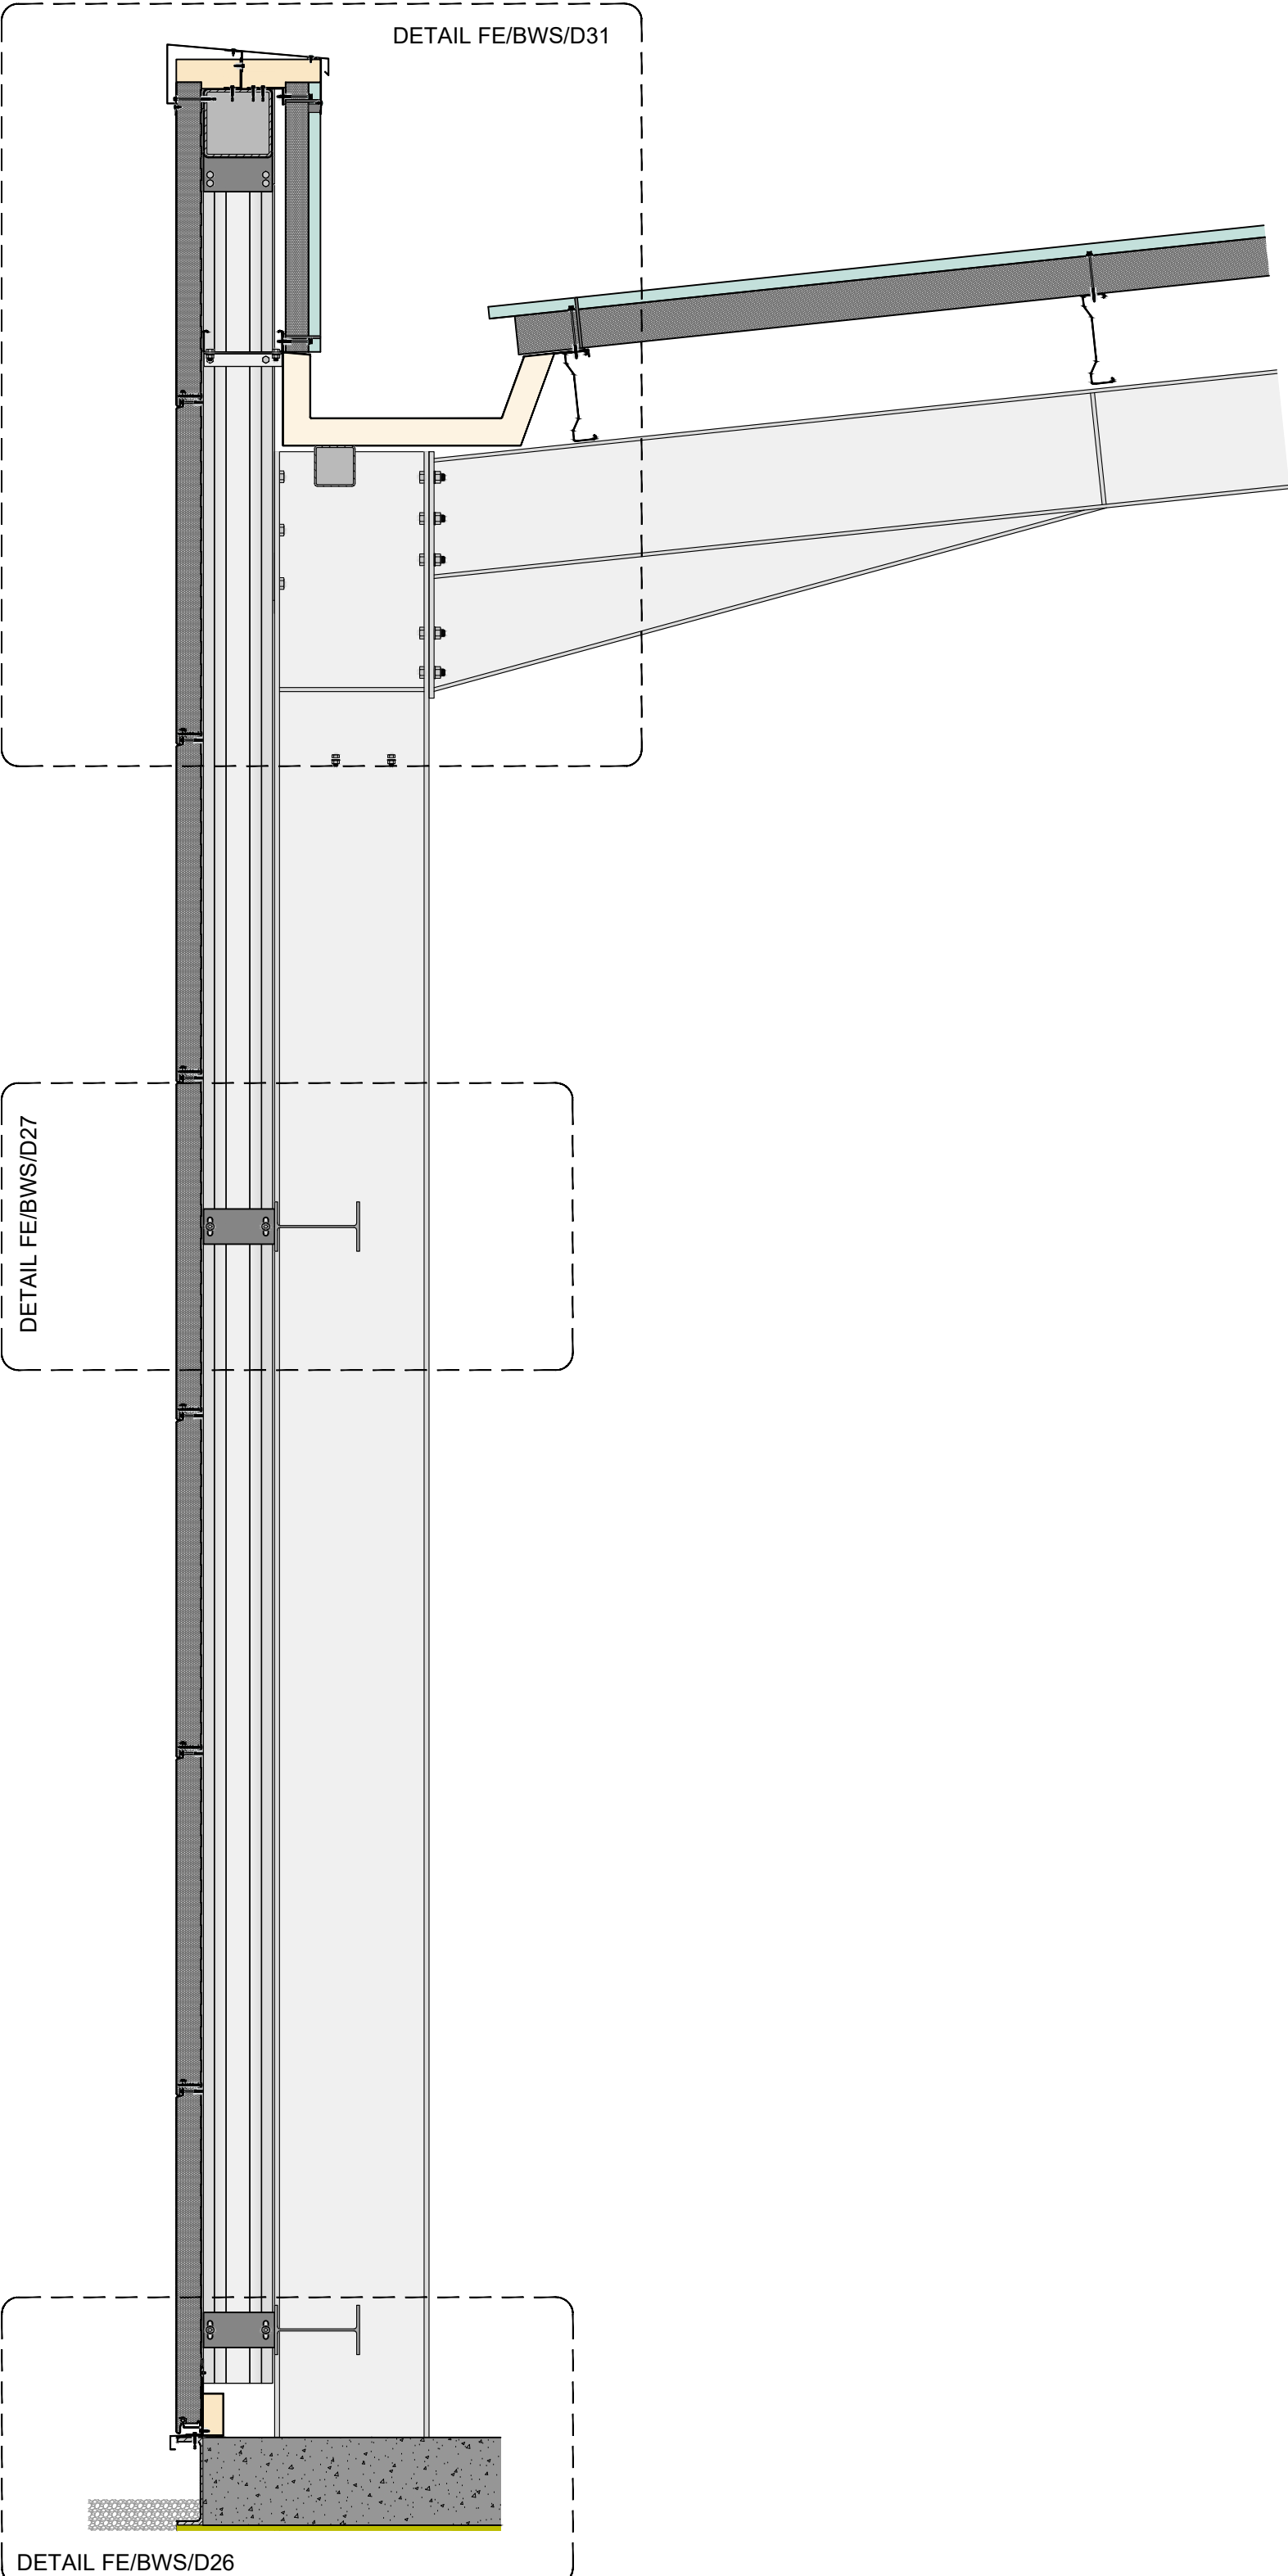

Notes:

Rev	Description	Dwn	Chk	Date



**Insulated Roof
& Wall Panels**

Tech-exchange

Kingspan Limited
Greenfield Business Park No. 2, Greenfield,
Holywell, Flintshire, CH8 7GJ, UK
www.kingspanpanels.co.uk
t: 0800 587 0090

Carrickmacross Road,
Kingscourt, Co.Cavan, Ireland
www.kingspanpanels.ie
t: 00353 42 96 98529

Client

Project

Title

Vertical section through wall
with boundary wall gutter
and parapet

Status

FOR REVIEW AND COMMENT

Drawn by BT	Checked by	Date 03/12/25
Drawing Number FE/BWS/022	Revision	

This drawing is the property of Kingspan and
may not be reproduced in any way without
written consent from Kingspan.