


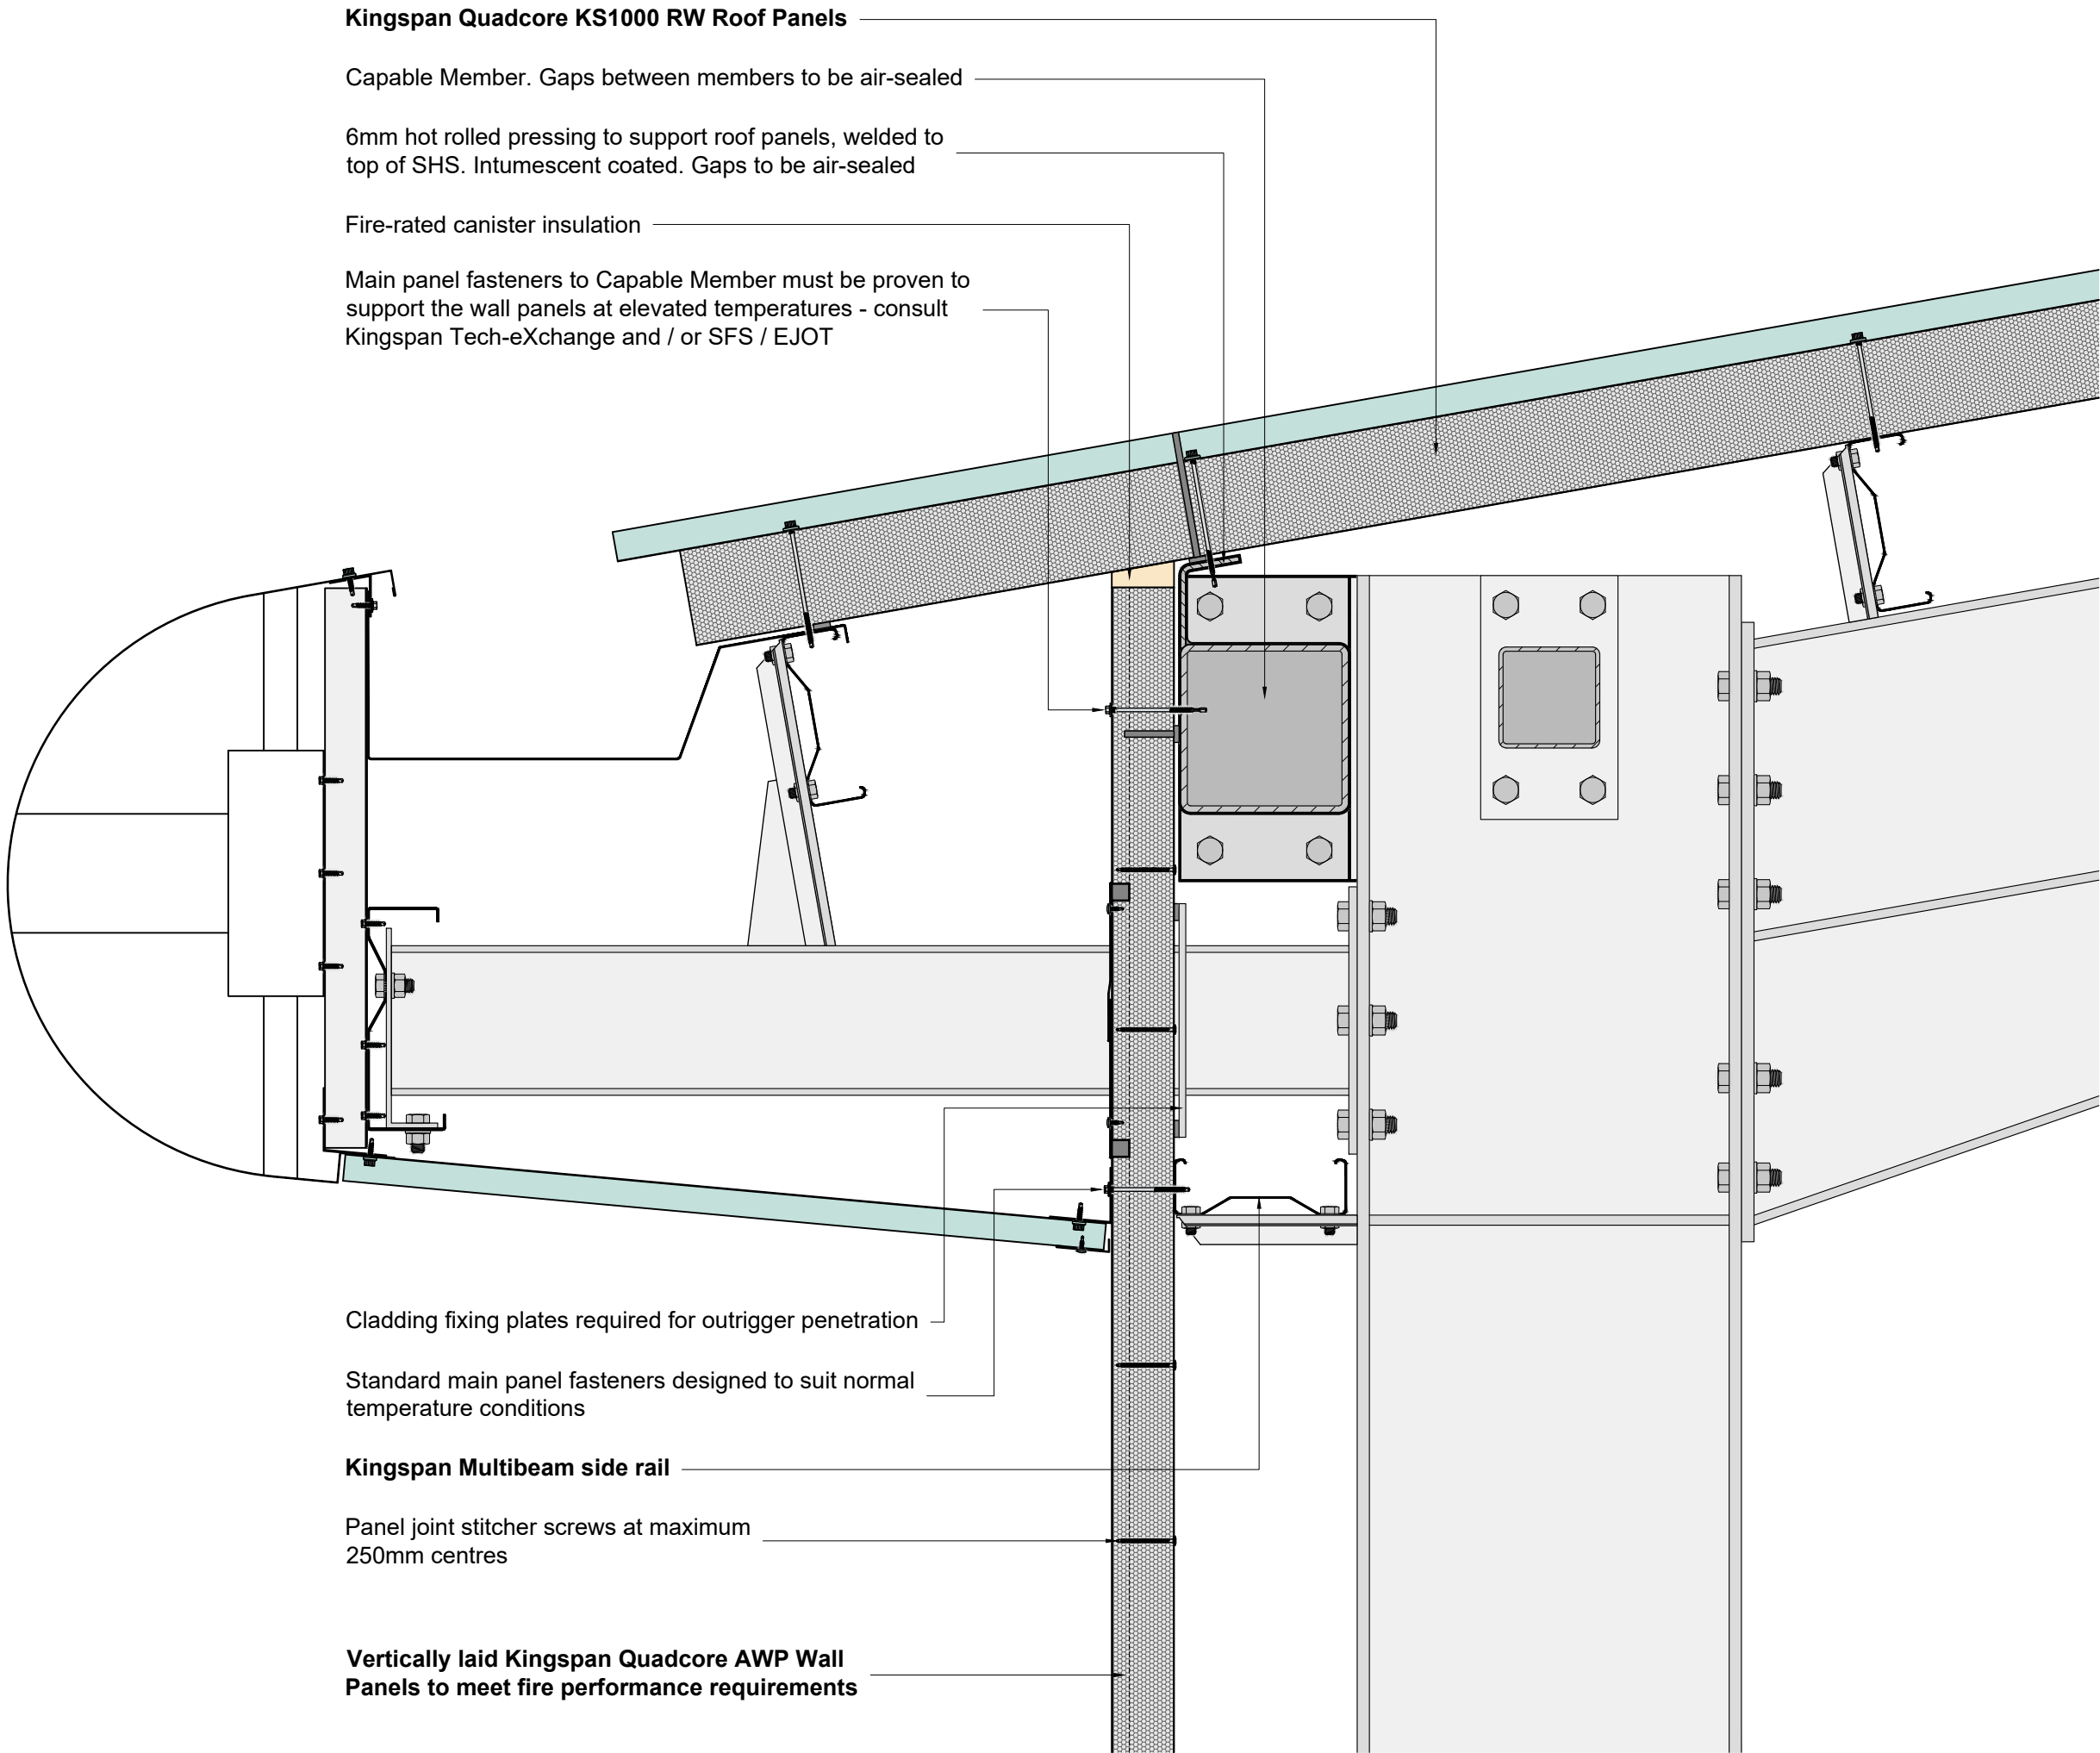

Notes:

Rev	Description	Dwn	Chk	Date



Insulated Roof & Wall Panels

Tech-eXchange

Kingspan Limited
Greenfield Business Park No. 2, Greenfield,
Holywell, Flintshire, CH8 7GJ, UK
www.kingspanpanels.co.uk
t: 0800 587 0090

Carrickmacross Road,
Kingscourt, Co.Cavan, Ireland
www.kingspanpanels.ie
t: 00353 42 96 98529

Client

Project

Title

Bullnose Eaves Detail

Status

FOR REVIEW AND COMMENT

Drawn by	Checked by	Date
BT		03/12/25

Drawing Number	Revision
FE/BWS/D12	

This drawing is the property of Kingspan and may not be reproduced in any way without written consent from Kingspan.