

Kingspan Quadcore KS1000 RW Roof Panels

Kingspan Insulated Membrane Gutter

Suitable fire-rated insulation

Main panel fasteners to Capable Member must be proven to support the wall panels at elevated temperatures - consult Kingspan Tech-eXchange and / or SFS / EJOT


Capable Member. Gaps between members to be air-sealed

Vertically laid Kingspan Quadcore AWP Wall Panels to meet fire performance requirements

Panel joint stitcher screws at maximum 250mm centres

Kingspan Multibeam side rail

Standard main panel fasteners designed to suit normal temperature conditions

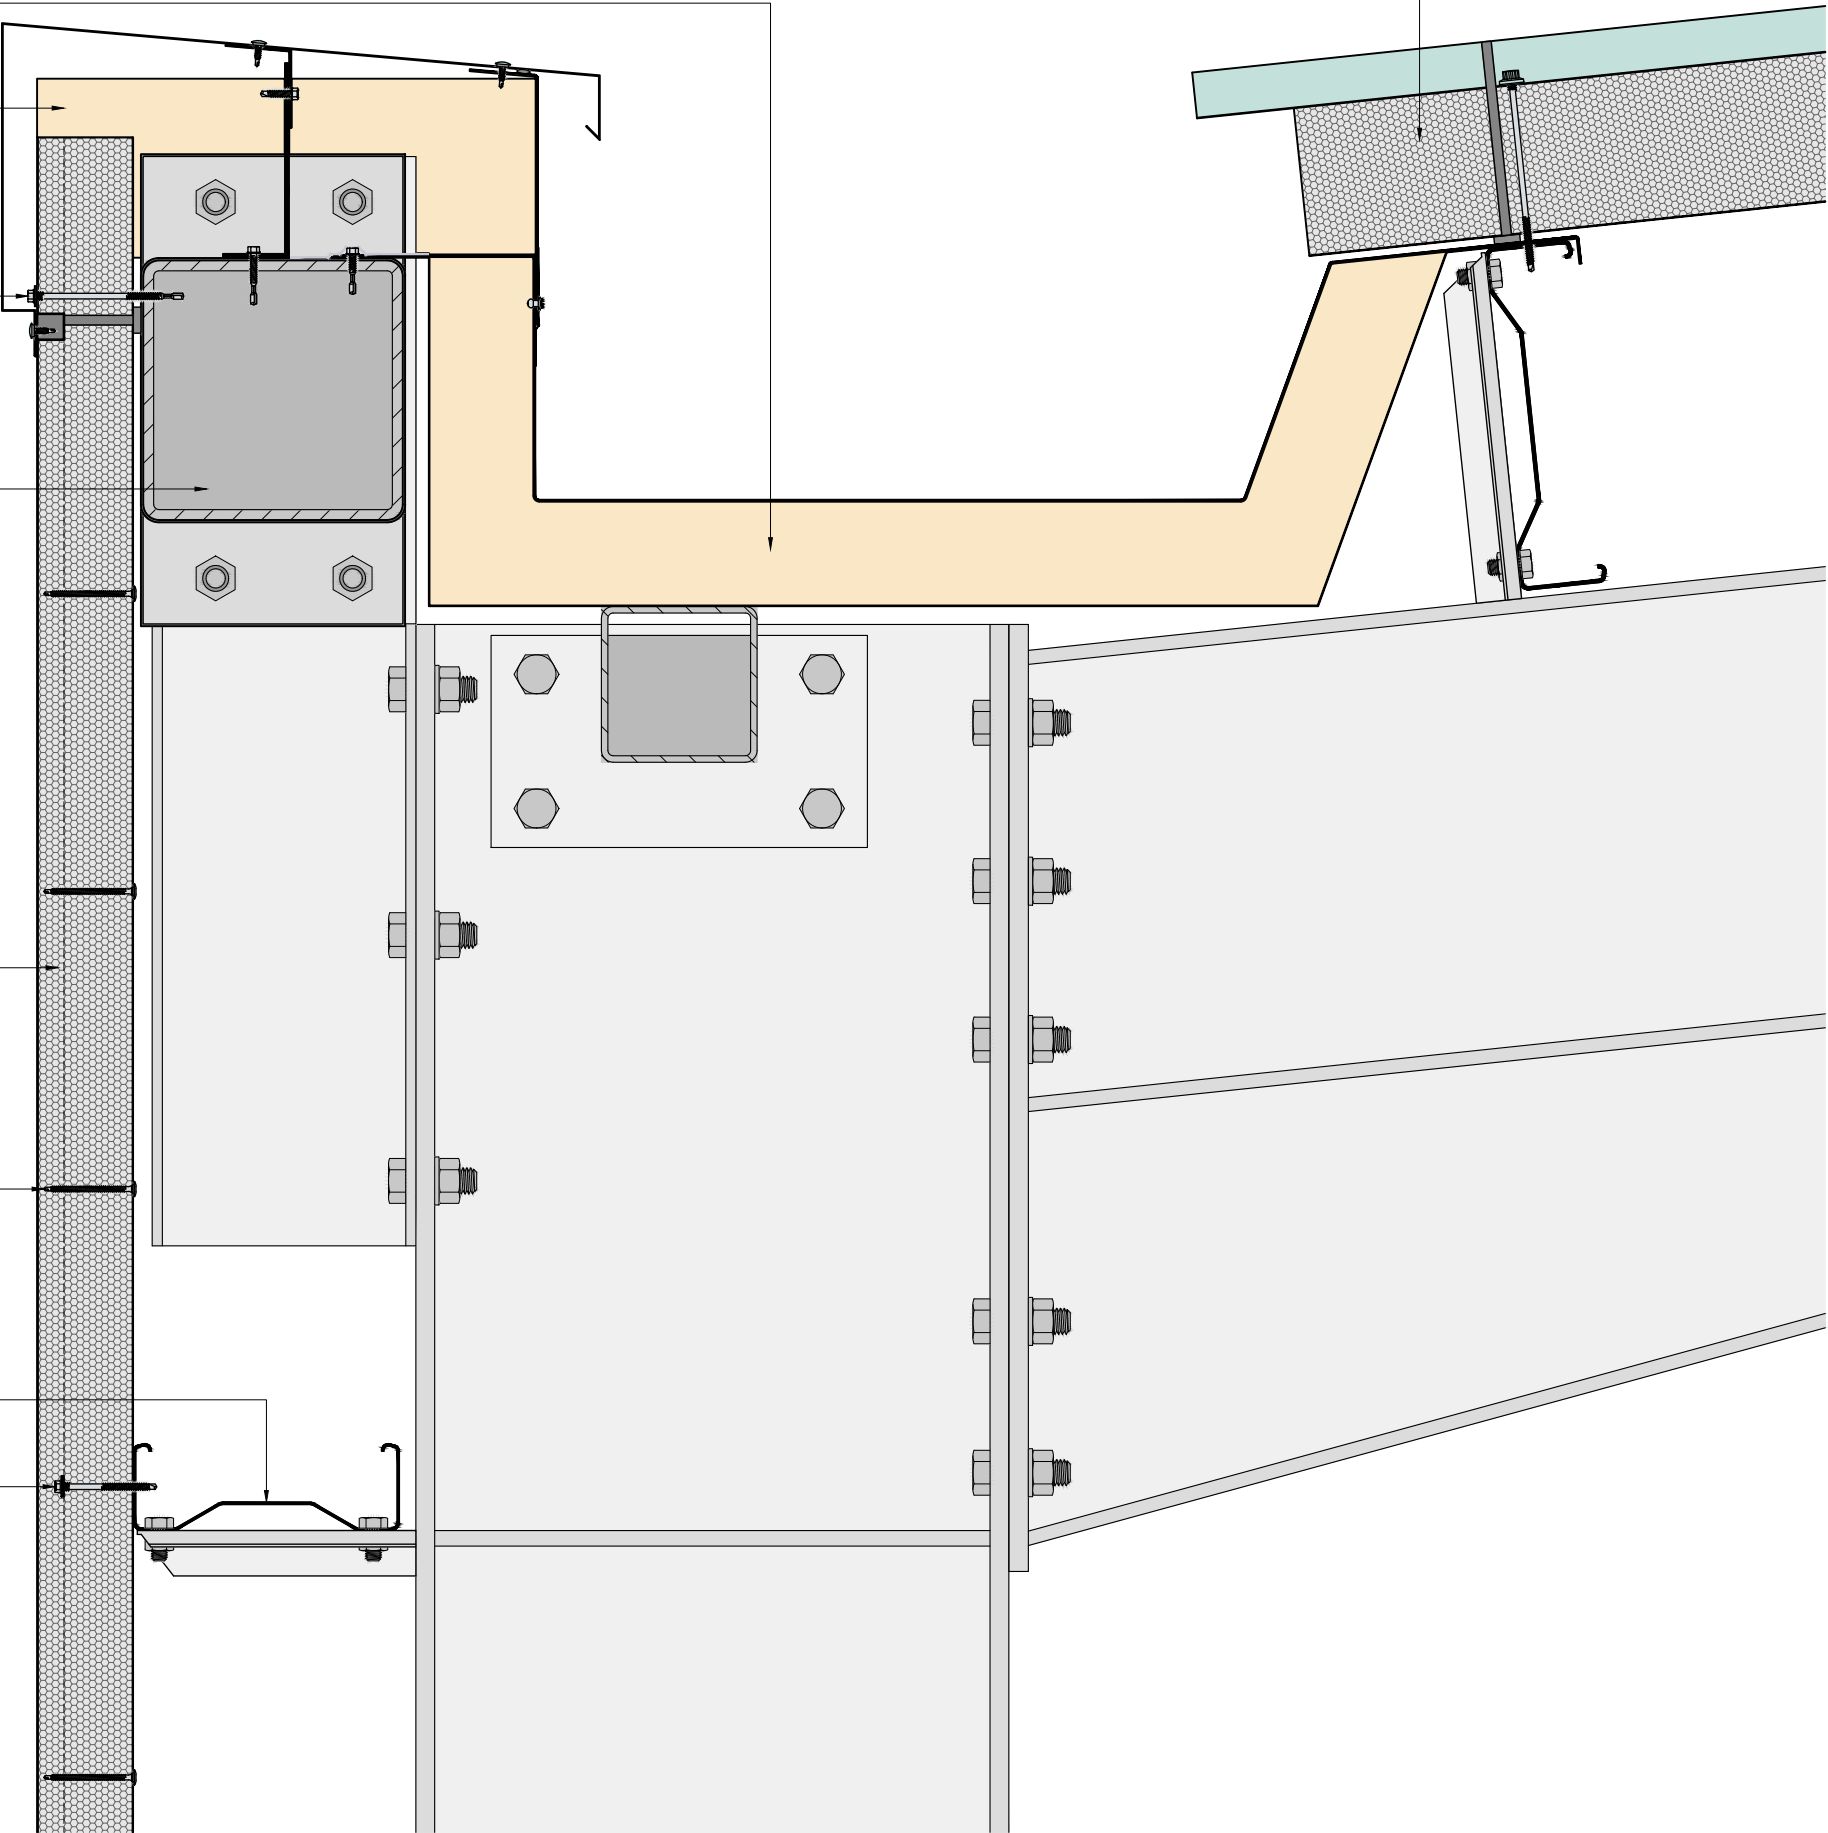

0 50mm 100mm

Notes:

Rev	Description	Dwn	Chk	Date



Insulated Roof
& Wall Panels

Tech-exchange

Kingspan Limited
Greenfield Business Park No. 2, Greenfield,
Holywell, Flintshire, CH8 7GJ, UK
www.kingspanpanels.co.uk
t: 0800 587 0090

Carrickmacross Road,
Kingscourt, Co.Cavan, Ireland
www.kingspanpanels.ie
t: 00353 42 96 98529

Client

Project

Title
Boundary Wall Gutter Detail

Status

FOR REVIEW AND COMMENT

Drawn by BT	Checked by	Date 03/12/25
----------------	------------	------------------

Drawing Number FE/BWS/D13	Revision
------------------------------	----------

This drawing is the property of Kingspan and may not be reproduced in any way without written consent from Kingspan.