



Kingspan Quadcore KS1000 RW Roof Panels


Fire-rated canister insulation

Main panel fasteners to Capable Member must be proven to support the wall panels at elevated temperatures - consult Kingspan Tech-eXchange and / or SFS / EJOT

Capable Member with 6mm RSA. Gaps between members to be air-sealed

Panel joint stitcher screws at maximum 250mm centres

Vertically laid Kingspan Quadcore AWP Wall Panels to meet fire performance requirements

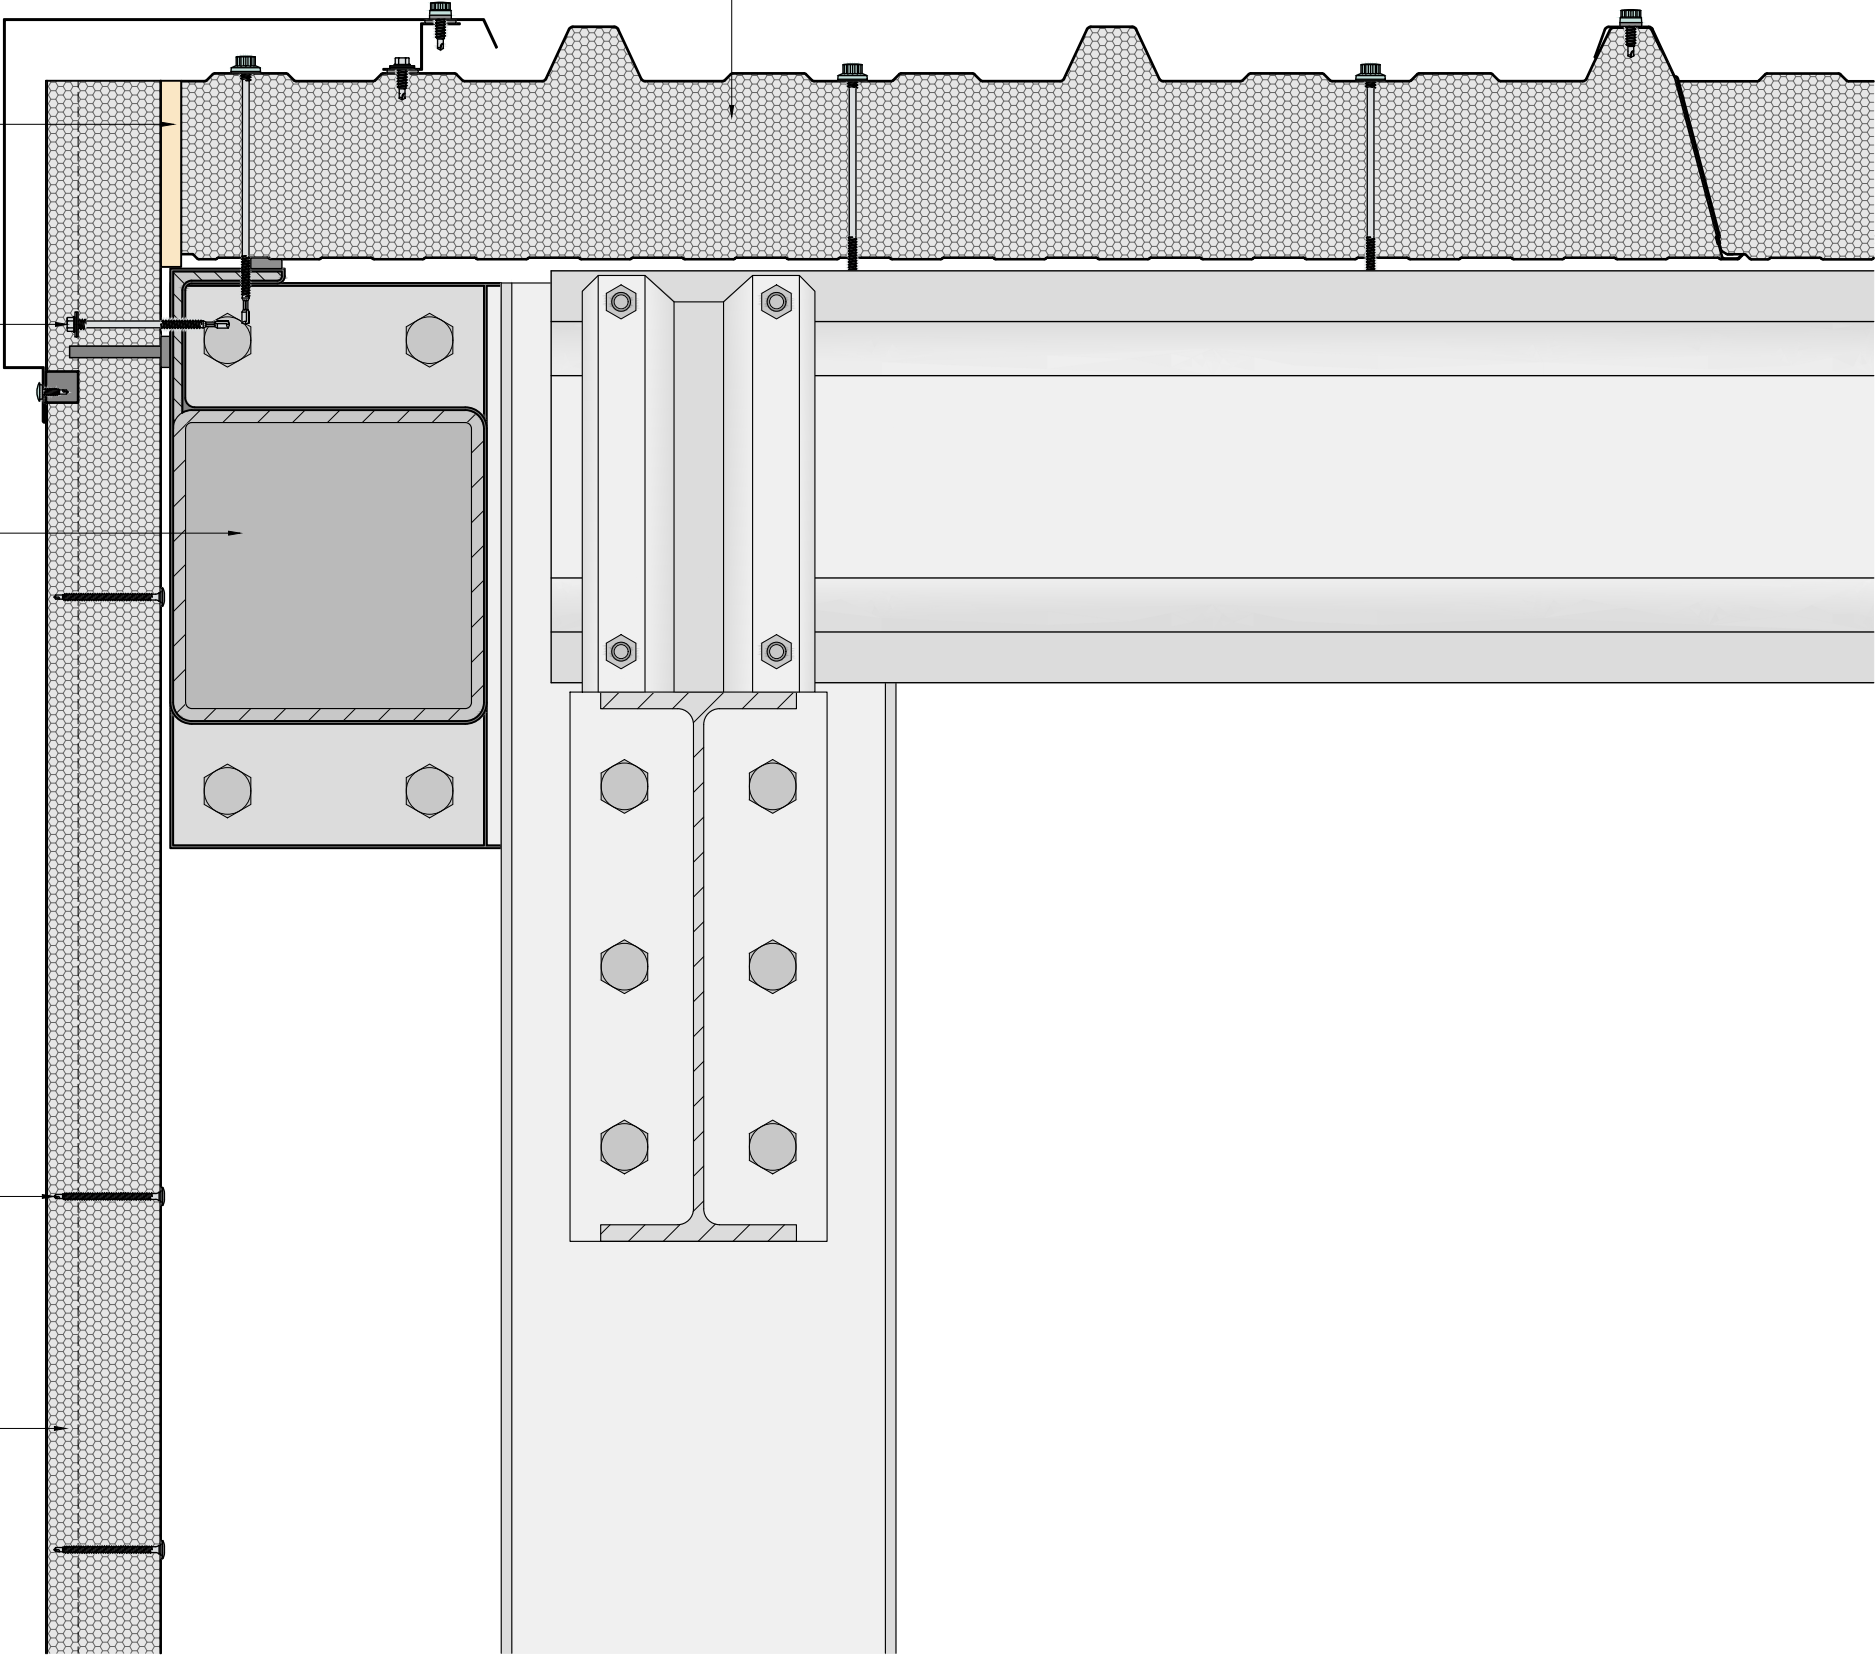

Notes:

Rev	Description	Dwn	Chk	Date



Insulated Roof
& Wall Panels

Tech-exchange

Kingspan Limited
Greenfield Business Park No. 2, Greenfield,
Holywell, Flintshire, CH8 7GJ, UK
www.kingspanpanels.co.uk
t: 0800 587 0090

Carrickmacross Road,
Kingscourt, Co.Cavan, Ireland
www.kingspanpanels.ie
t: 00353 42 96 98529

Client

Project

Title
Gable End Detail

Status

FOR REVIEW AND COMMENT

Drawn by BT	Checked by	Date 03/12/25
----------------	------------	------------------

Drawing Number FE/BWS/D15	Revision
------------------------------	----------

This drawing is the property of Kingspan and may not be reproduced in any way without written consent from Kingspan.