


Panel joint stitcher screws at maximum 250mm centres

Discontinuous full depth vertical Kingspan Multichannel

PC joint

Horizontally laid Kingspan Quadcore AWP Wall Panels to meet fire performance requirements

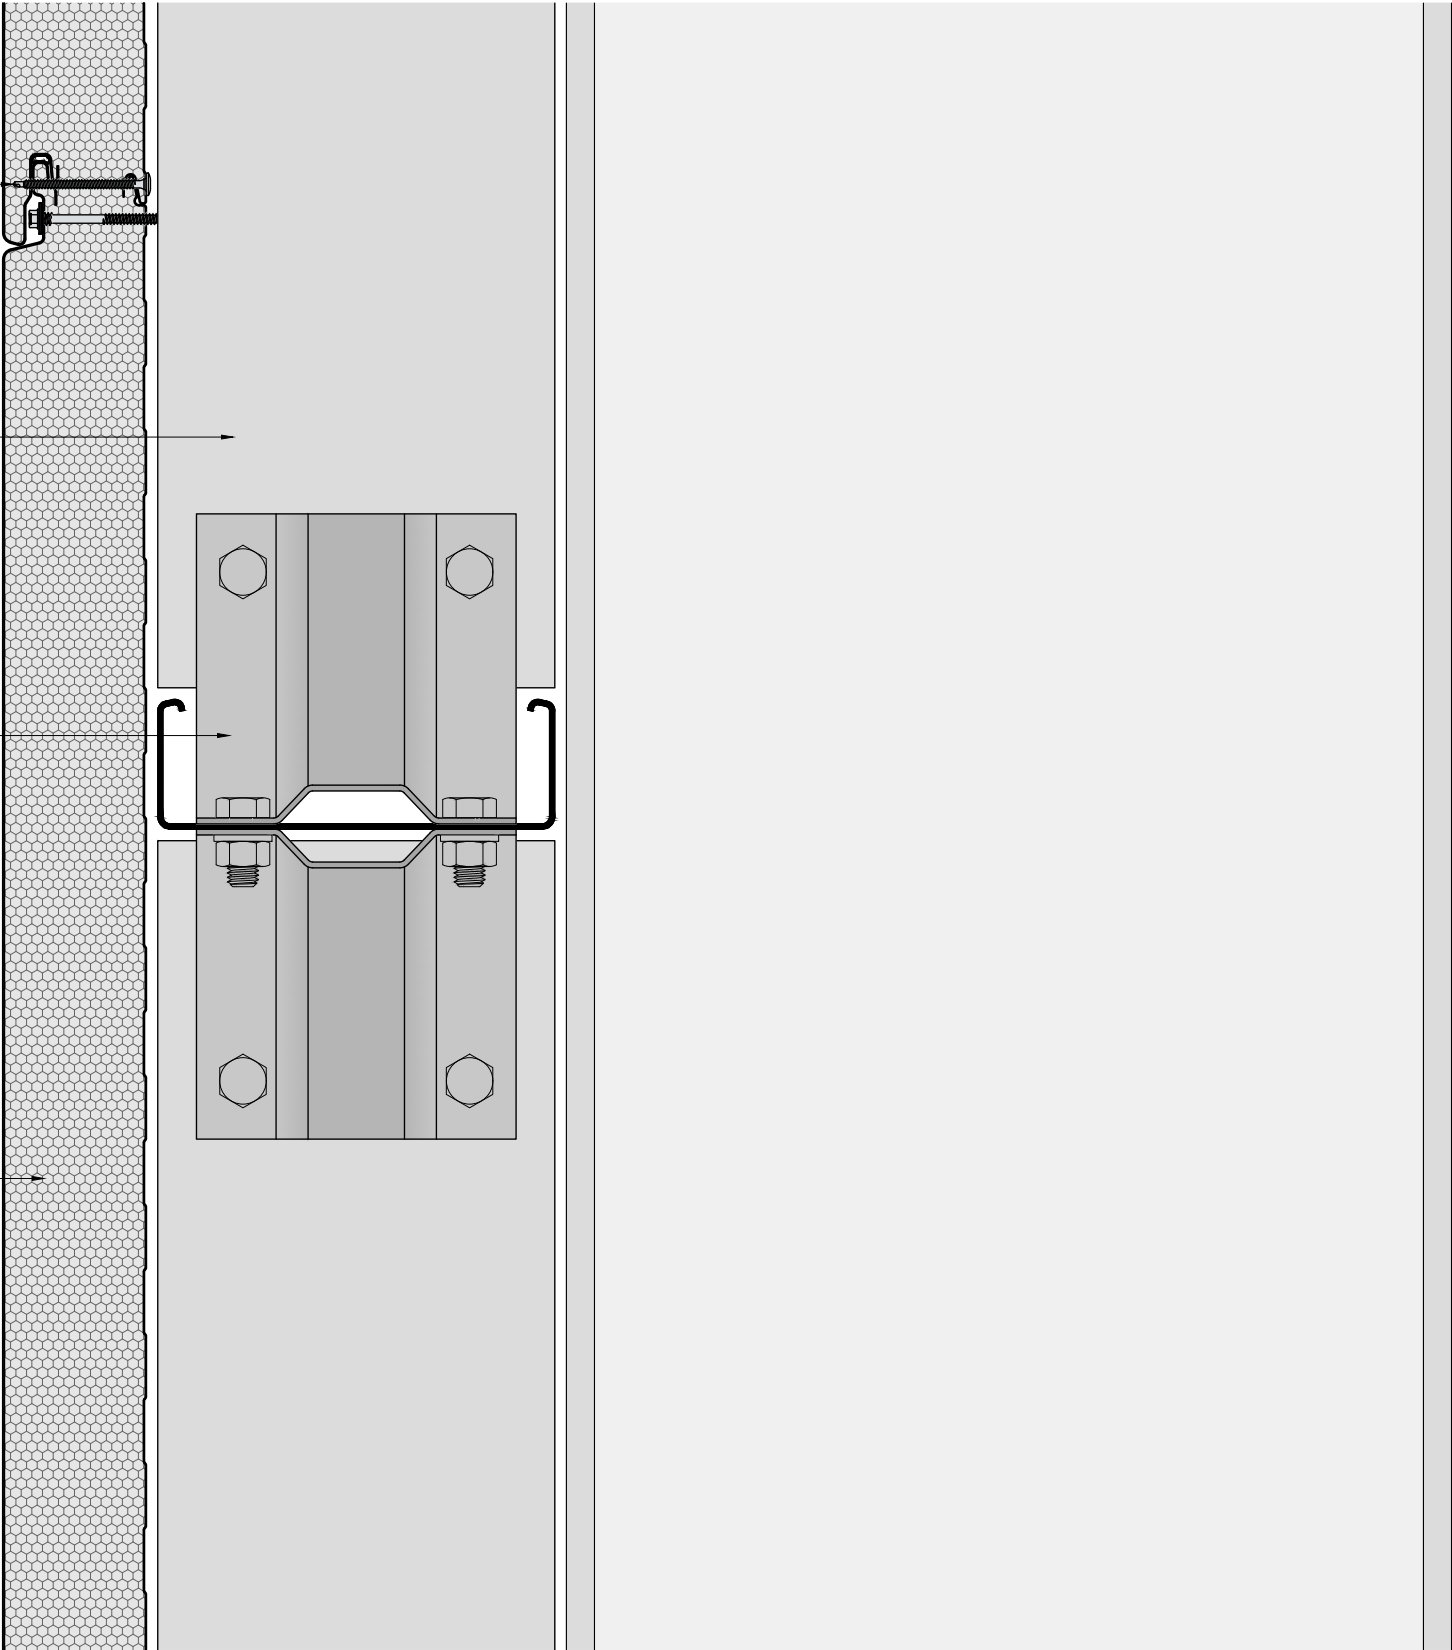

Rev	Description	Dwn	Chk	Date



Insulated Roof
& Wall Panels



Kingspan Limited
Greenfield Business Park No. 2, Greenfield,
Holywell, Flintshire, CH8 7GJ, UK
www.kingspanpanels.co.uk
t: 0800 587 0090

Carrickmacross Road,
Kingscourt, Co.Cavan, Ireland
www.kingspanpanels.ie
t: 00353 42 96 98529

Client

Project

Title

PC Joint and Horizontal Panel
Joint Detail - Low Levels

Status

FOR REVIEW AND COMMENT

Drawn by BT	Checked by	Date 03/12/25
Drawing Number FE/BWS/D18		Revision

*This drawing is the property of Kingspan and
may not be reproduced in any way without
written consent from Kingspan.*