


Horizontally laid Kingspan
Quadcore AWP Wall Panels to meet
fire performance requirements

Discontinuous full depth vertical
Kingspan Multichannel

Double PC joint

Panel joint stitcher screws at
maximum 250mm centres

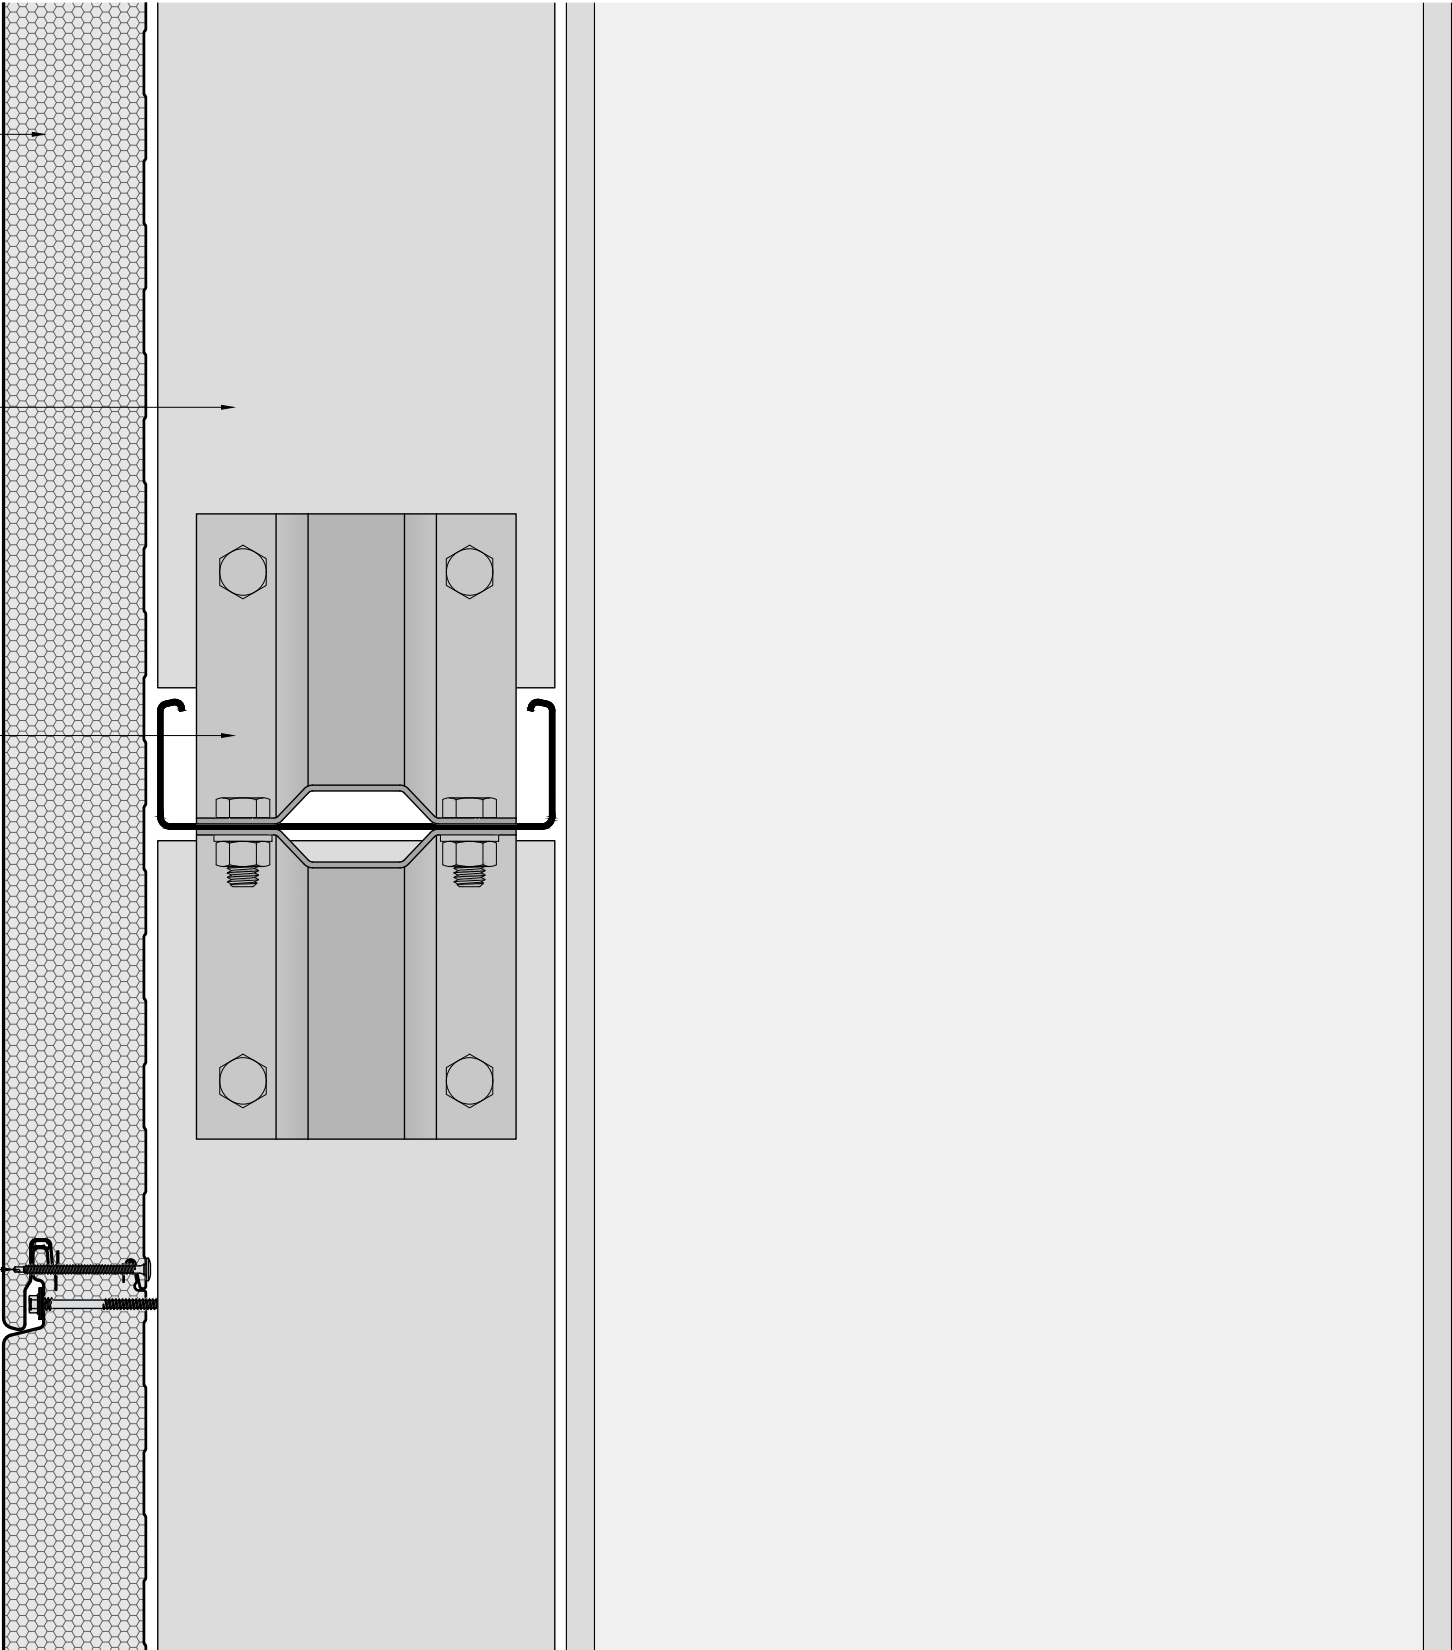

Insulated Roof
& Wall Panels



Kingspan Limited
Greenfield Business Park No. 2, Greenfield,
Holywell, Flintshire, CH8 7GJ, UK
www.kingspanpanels.co.uk
t: 0800 587 0090

Carrickmacross Road,
Kingscourt, Co.Cavan, Ireland
www.kingspanpanels.ie
t: 00353 42 96 98529

Client

Project

Title

PC Joint and Horizontal Panel
Joint Detail - High Levels

Status

FOR REVIEW AND COMMENT

Drawn by

BT

Checked by

Date

03/12/25

Drawing Number

FE/BWS/D19

Revision

*This drawing is the property of Kingspan and
may not be reproduced in any way without
written consent from Kingspan.*