

Kingspan Quadcore KS1000 RW Roof Panels

6mm hot rolled pressing to support roof panels, welded to top of SHS. Intumescent coated. Gaps to be air-sealed

Fire-rated canister insulation

Kingspan Highline Gutter

Capable Member designed to support weight of wall below in fire condition. Fire protection specified by others based on critical temperature


Fixed connection designed by others

Full depth vertical Kingspan Multichannel

Panel joint stitcher screws at maximum 250mm centres

Double PC joint

Horizontally laid Kingspan Quadcore AWP Wall Panels to meet fire performance requirements

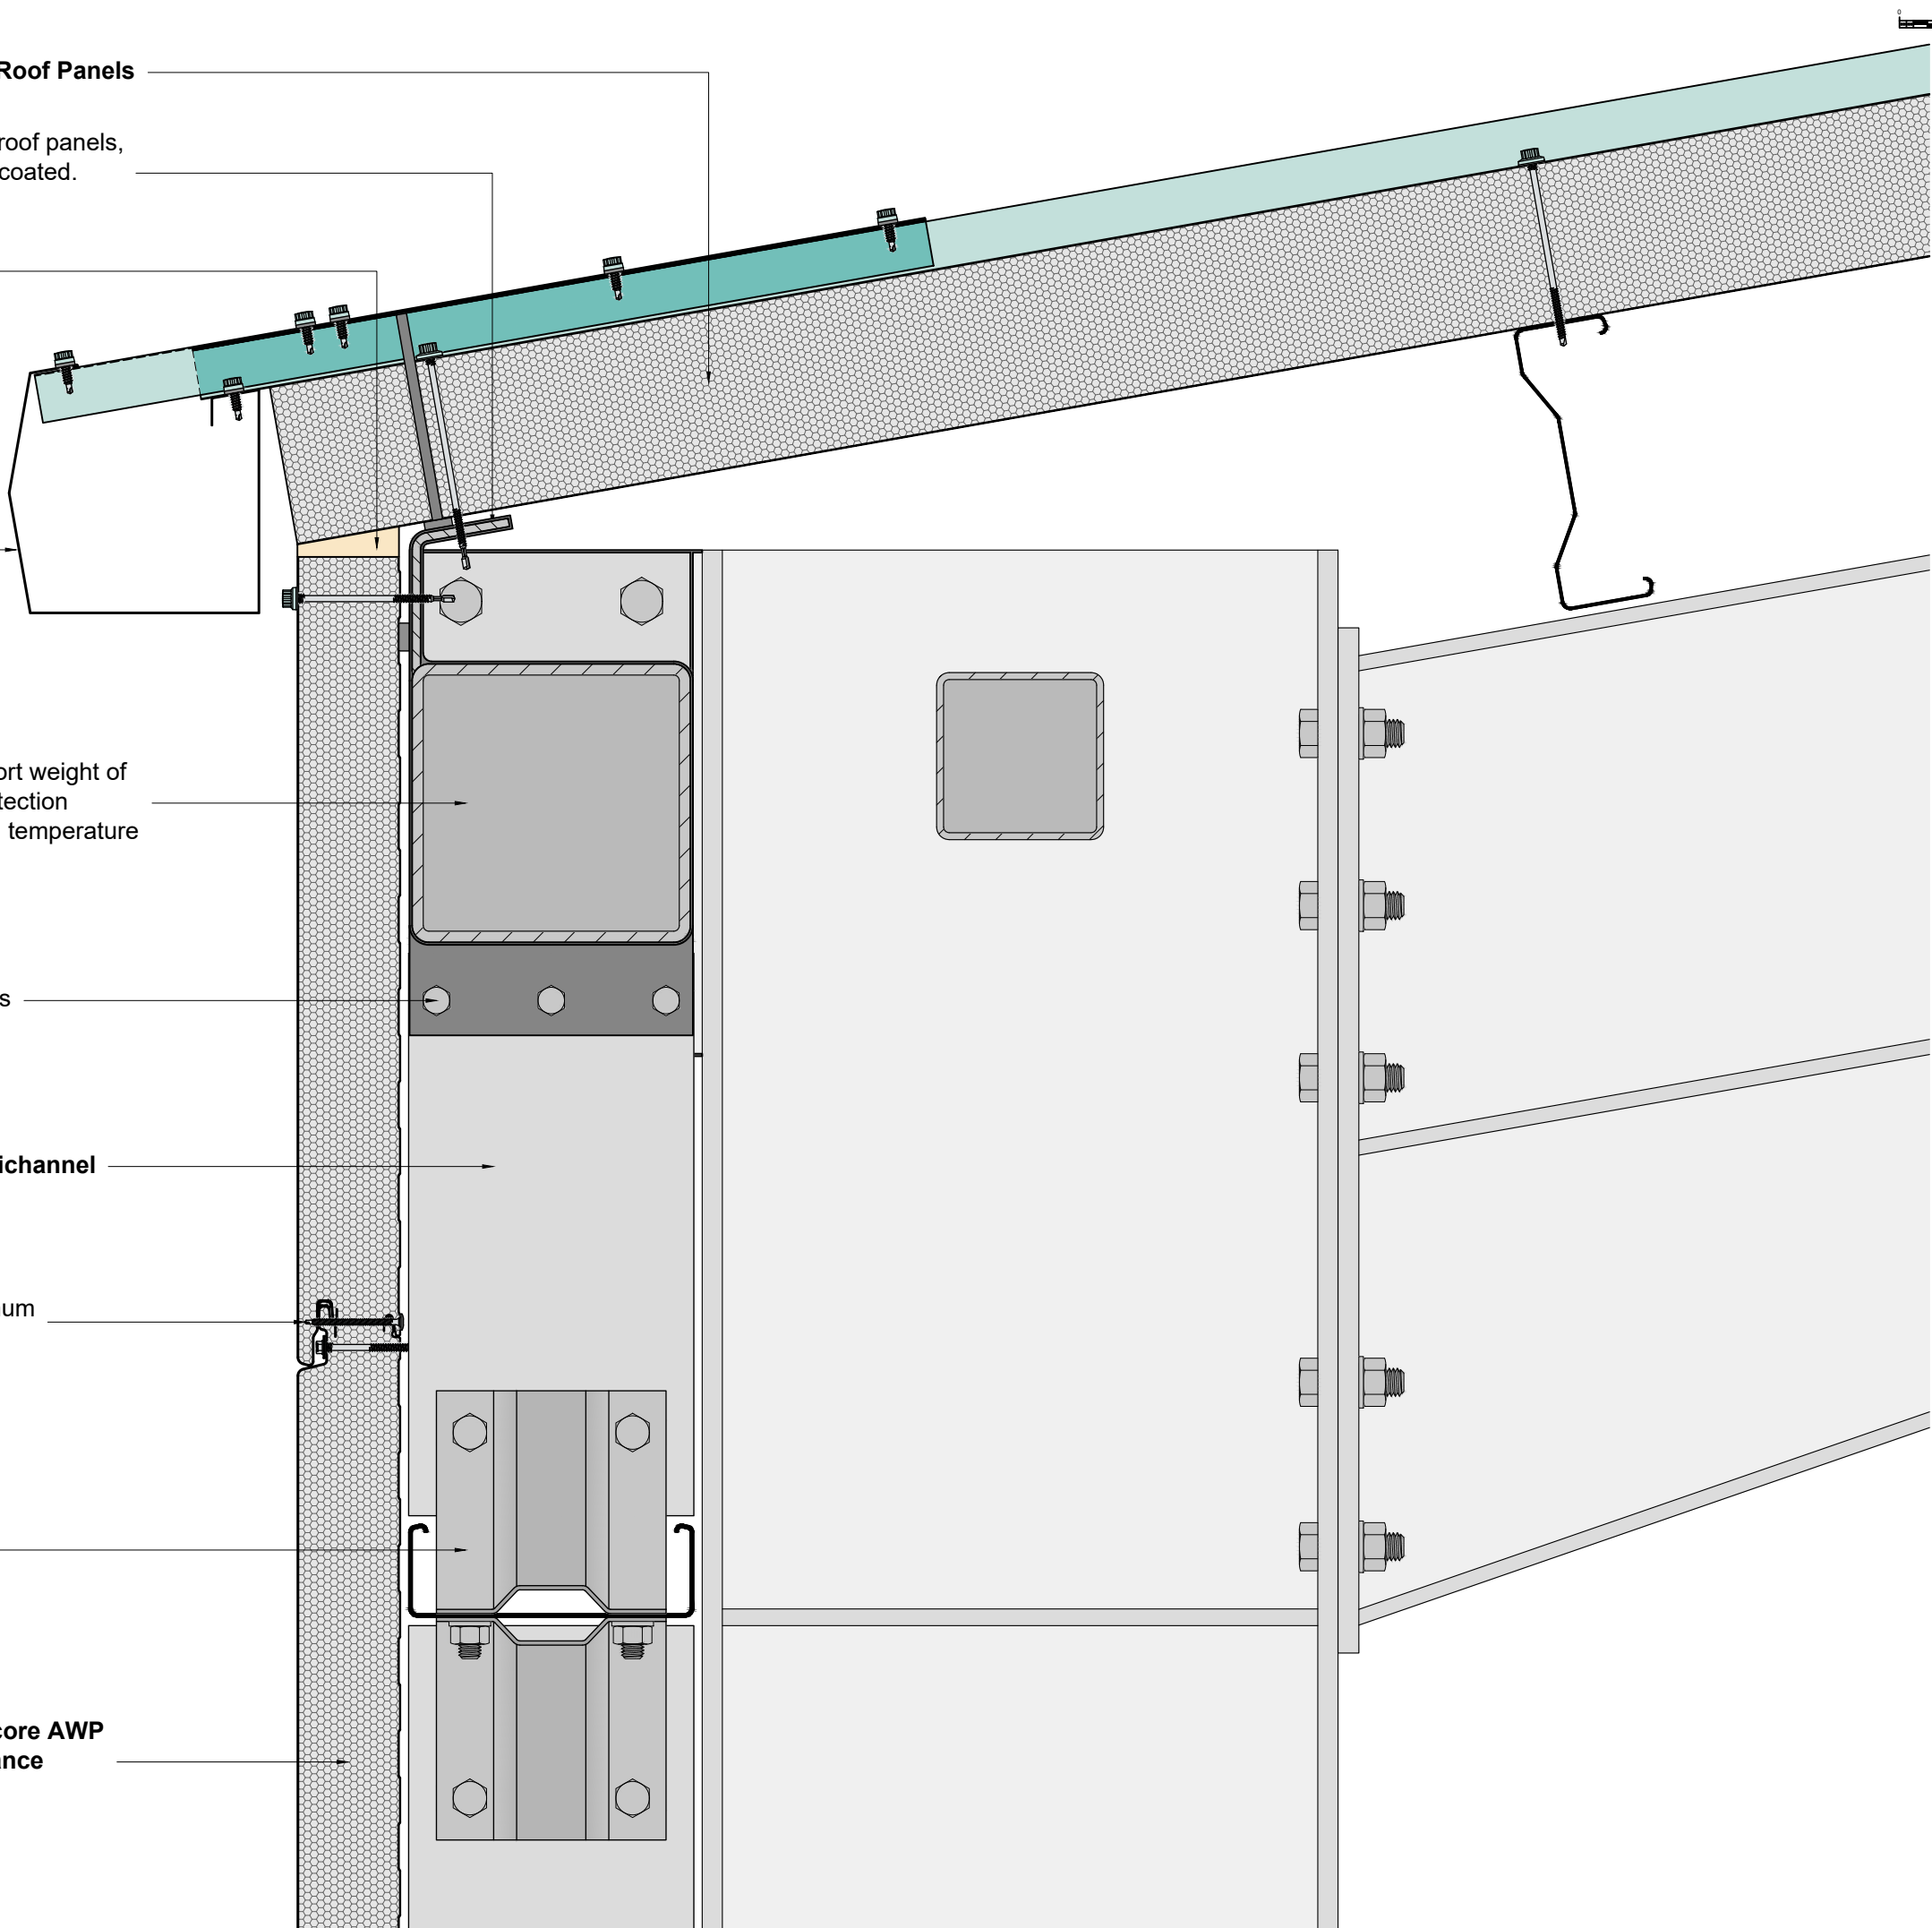

Notes:

Rev	Description	Dwn	Chk	Date



Insulated Roof & Wall Panels



Kingspan Limited
Greenfield Business Park No. 2, Greenfield,
Holywell, Flintshire, CH8 7GJ, UK
www.kingspanpanels.co.uk
t: 0800 587 0090

Carrickmacross Road,
Kingscourt, Co.Cavan, Ireland
www.kingspanpanels.ie
t: 00353 42 96 98529

Client

Project

Title
Eaves Detail

Status

FOR REVIEW AND COMMENT

Drawn by BT	Checked by	Date 03/12/25
----------------	------------	------------------

Drawing Number FE/BWS/D20	Revision
------------------------------	----------

This drawing is the property of Kingspan and may not be reproduced in any way without written consent from Kingspan.