

Base beam support unprotected for fire case


Continuous vertical Kingspan
Multibeam cladding rail

Slotted connection design by others

Horizontally laid Kingspan Quadcore AWP
Wall Panels to meet fire performance
requirements

Suitable fire-rated insulation

Alternatively a 4mm cold-formed section
can be used

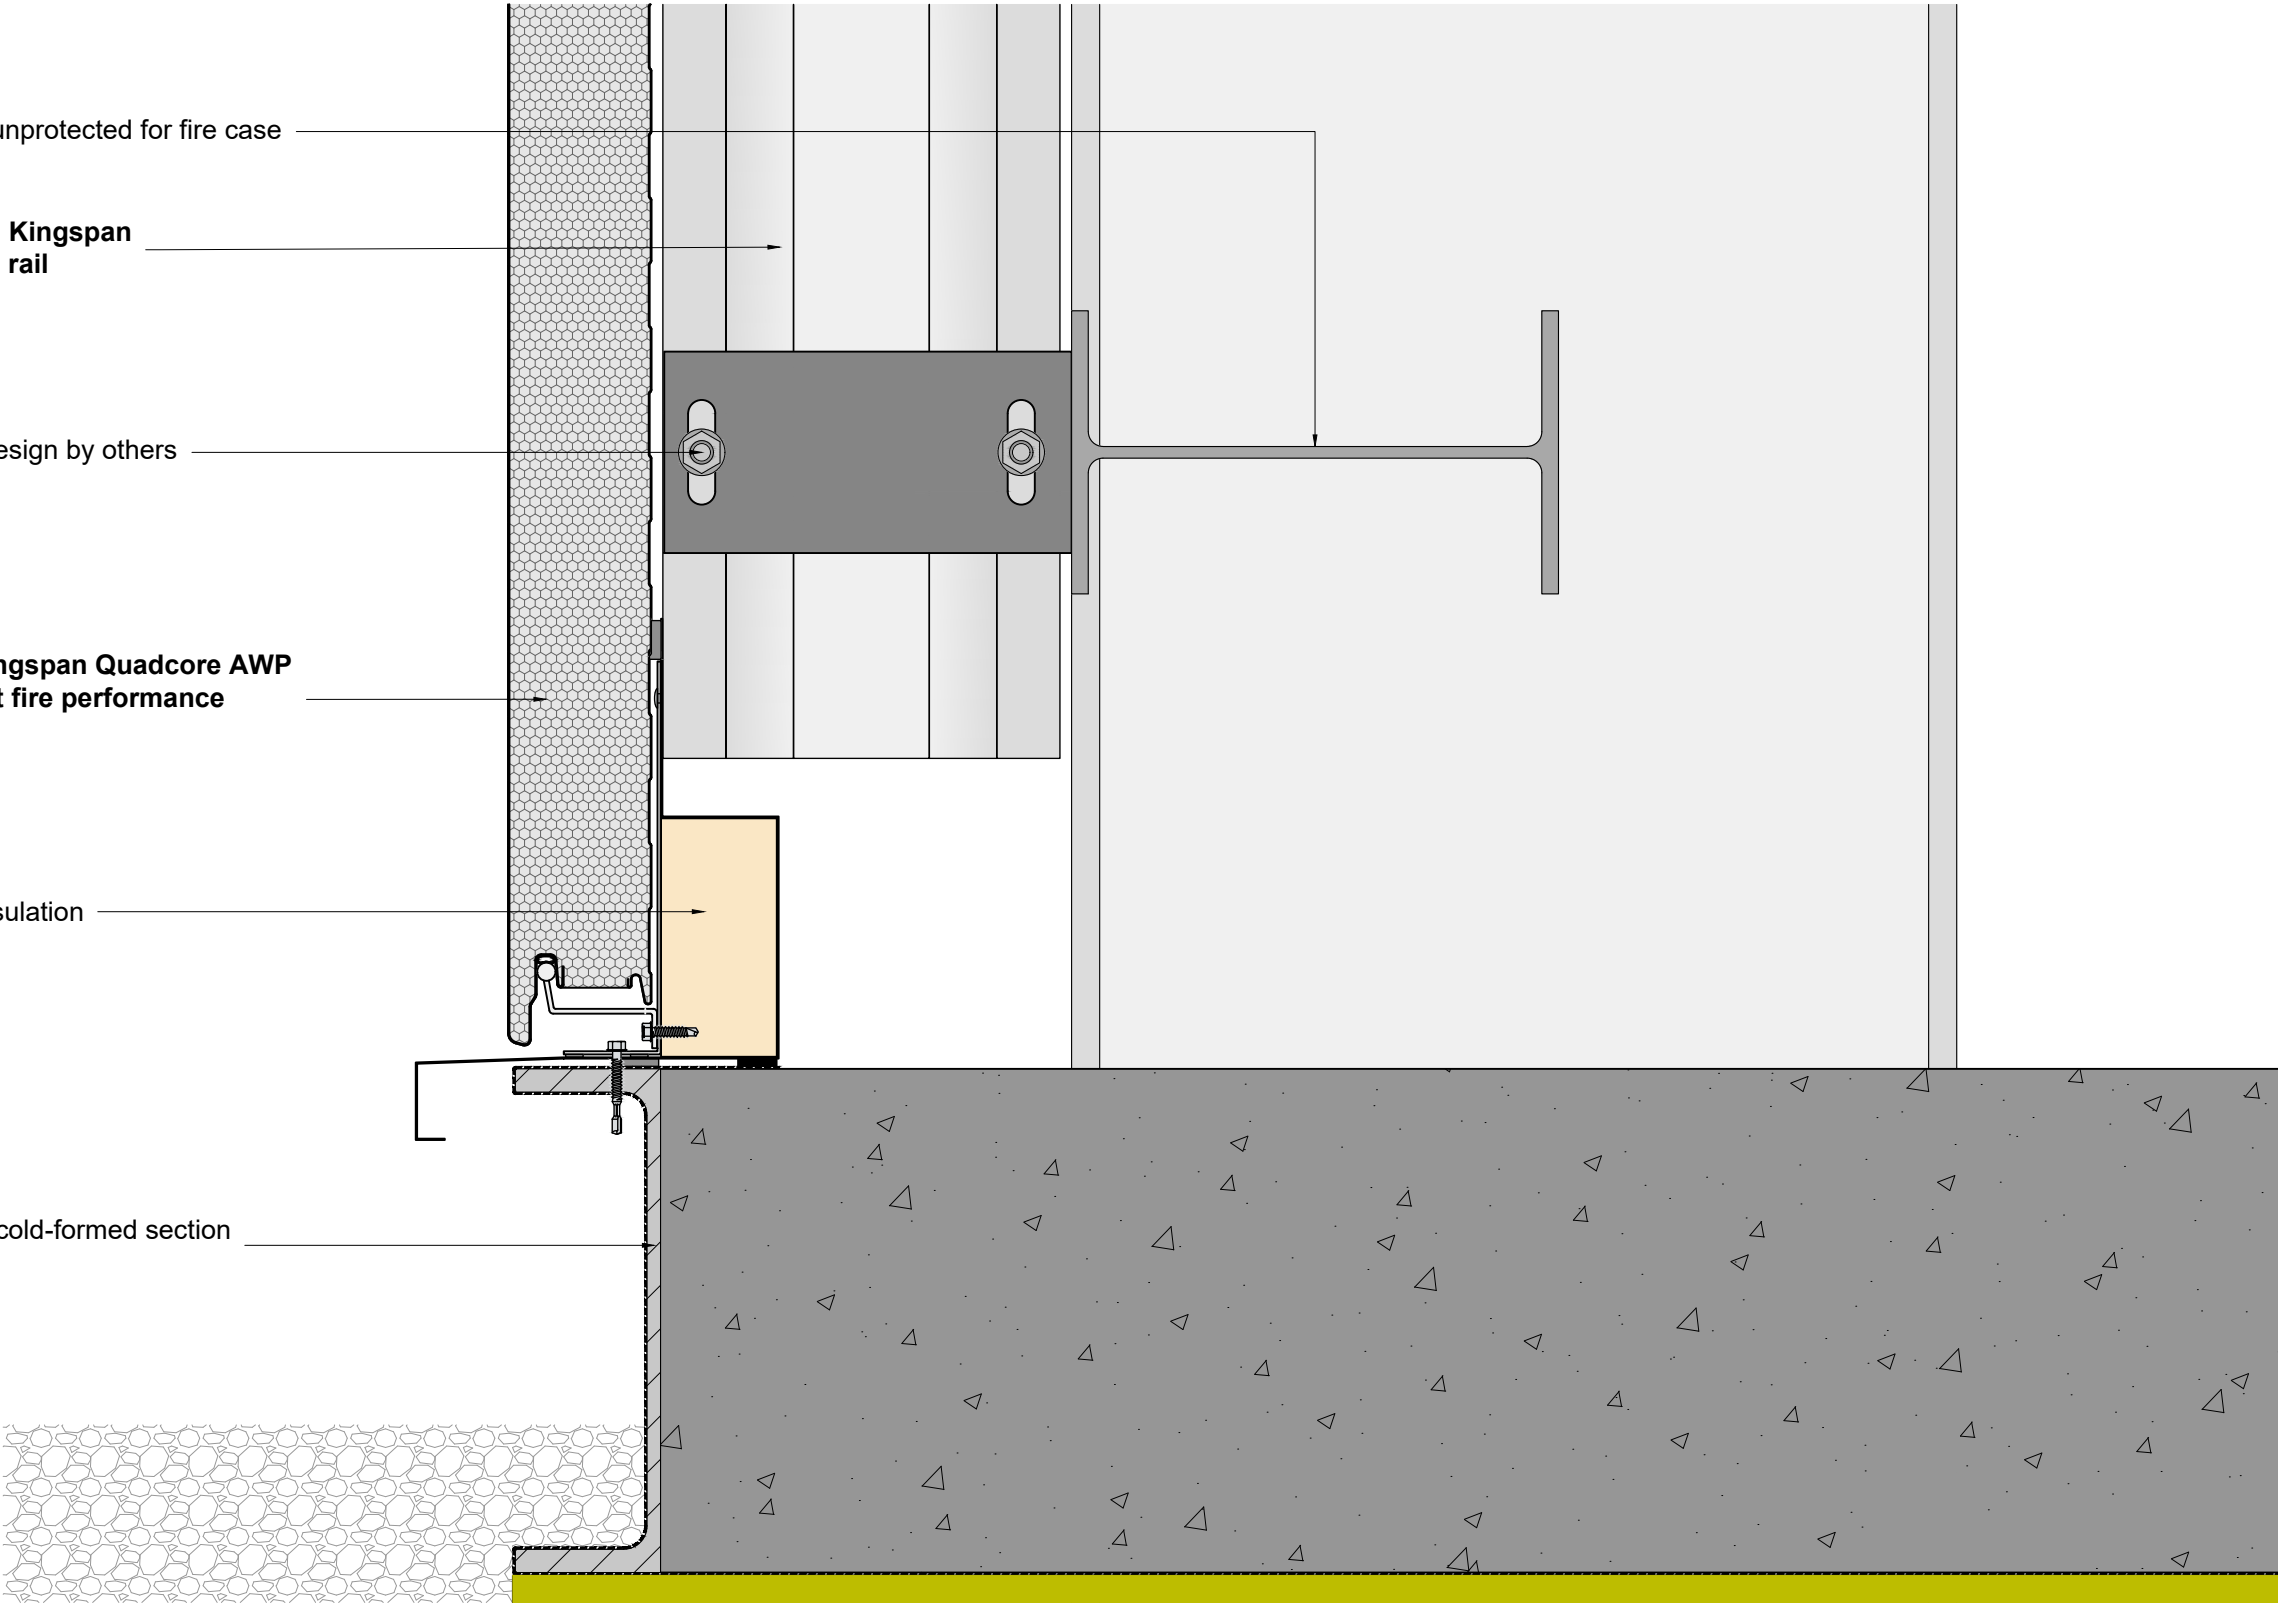

Insulated Roof
& Wall Panels

Tech-exchange

Kingspan Limited
Greenfield Business Park No. 2, Greenfield,
Holywell, Flintshire, CH8 7GJ, UK
www.kingspanpanels.co.uk
t: 0800 587 0090

Carrickmacross Road,
Kingscourt, Co.Cavan, Ireland
www.kingspanpanels.ie
t: 00353 42 96 98529

Client

Project

Title
Base Detail

Status

FOR REVIEW AND COMMENT

Drawn by
BT

Checked by

Date
03/12/25

Drawing Number
FE/BWS/D26

Revision

*This drawing is the property of Kingspan and
may not be reproduced in any way without
written consent from Kingspan.*