


Continuous vertical Kingspan
Multibeam cladding rail

Panel joint stitcher screws at
maximum 250mm centres

Slotted connection design by others

Beam support unprotected for fire case

Horizontally laid Kingspan
Quadcore AWP Wall Panels to meet
fire performance requirements

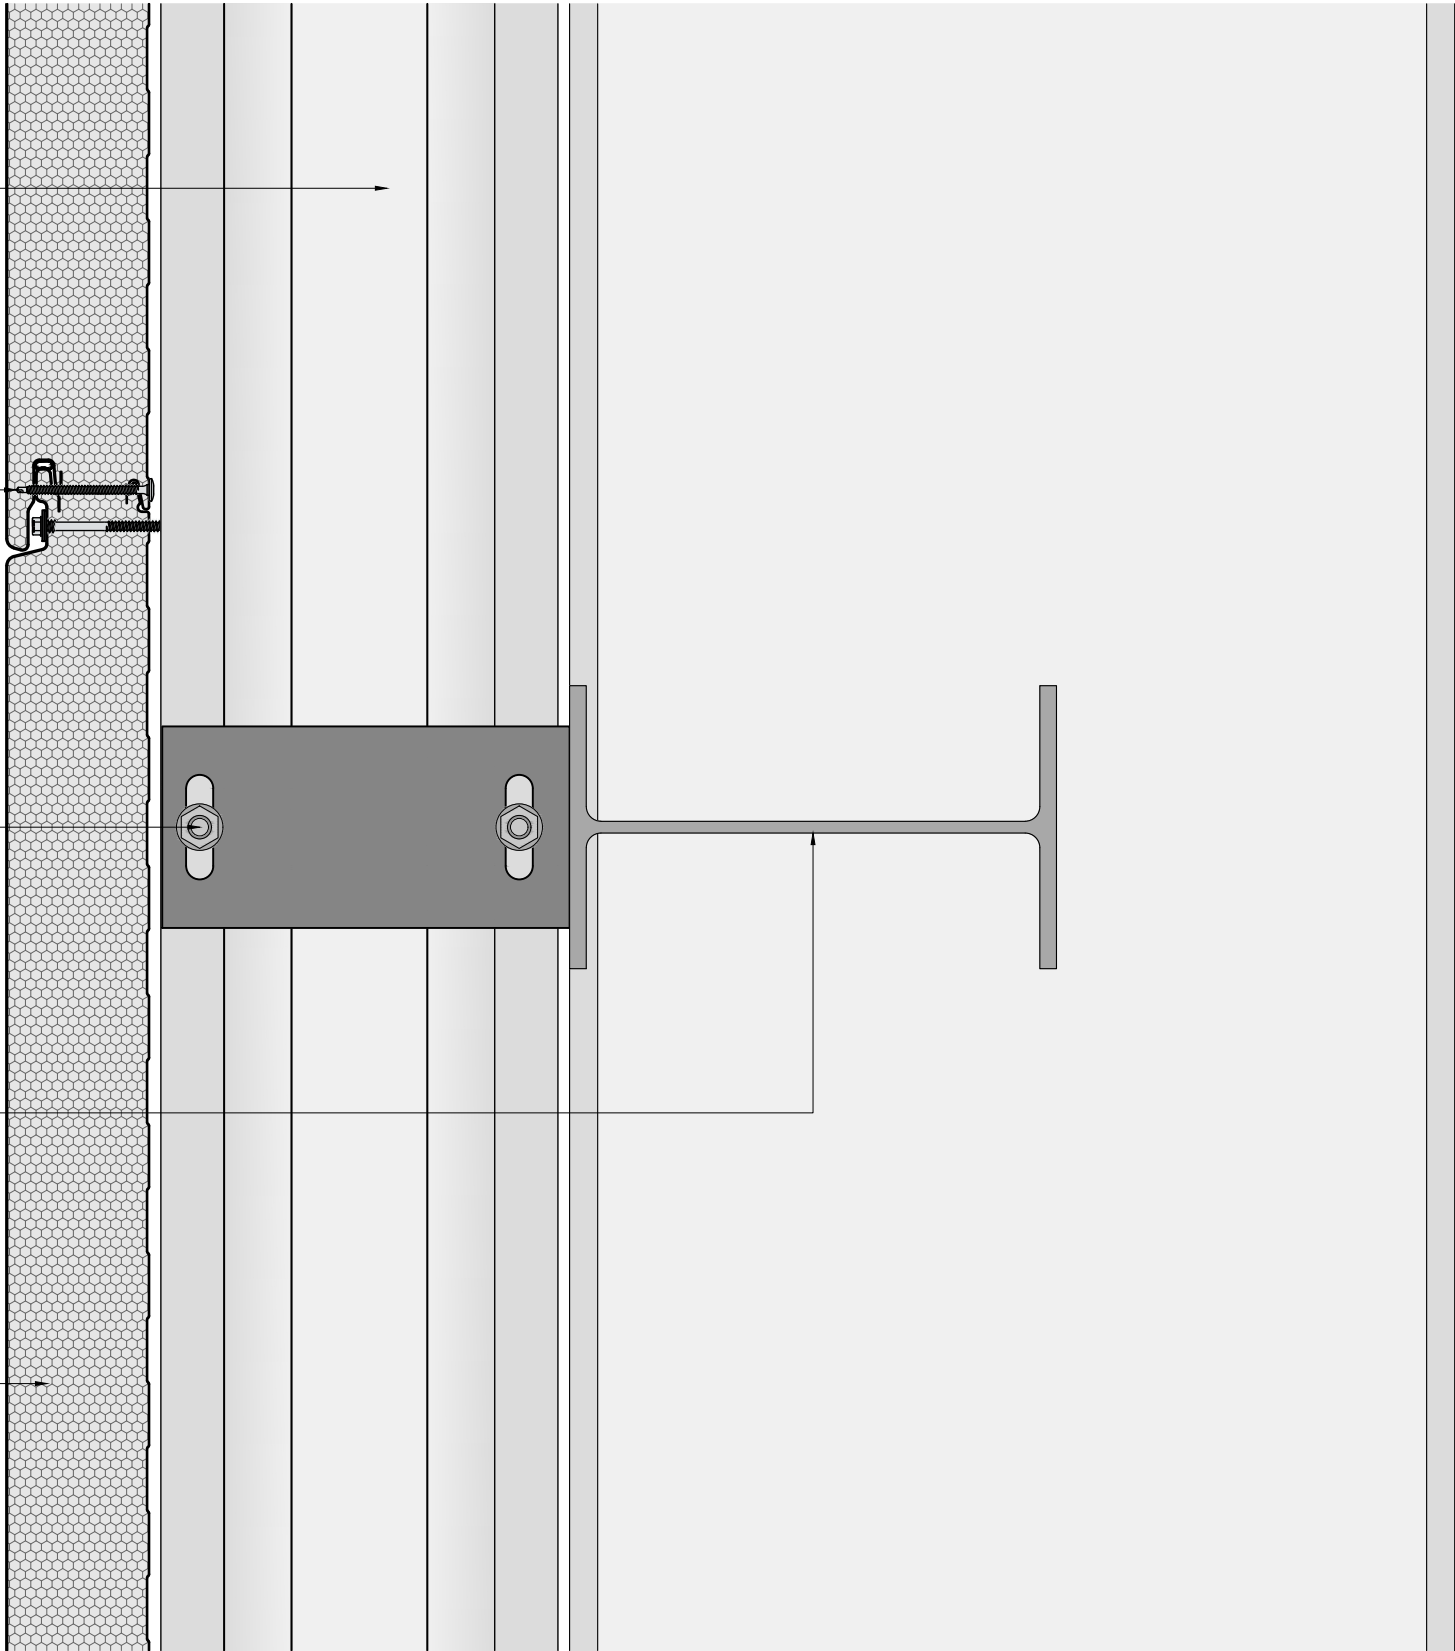

Insulated Roof
& Wall Panels

Tech-exchange

Kingspan Limited
Greenfield Business Park No. 2, Greenfield,
Holywell, Flintshire, CH8 7GJ, UK
www.kingspanpanels.co.uk
t: 0800 587 0090

Carrickmacross Road,
Kingscourt, Co.Cavan, Ireland
www.kingspanpanels.ie
t: 00353 42 96 98529

Client

Project

Title
Intermediate Slotted Support
Detail

Status

FOR REVIEW AND COMMENT

Drawn by

BT

Checked by

Date

03/12/25

Drawing Number

FE/BWS/D27

Revision

This drawing is the property of Kingspan and
may not be reproduced in any way without
written consent from Kingspan.