

Suitable fire-rated insulation

Capable Member designed to support weight of wall below in fire condition. Fire protection specified by others based on critical temperature

Fixed connection designed by others


Kingspan Quadcore KS1000 RW Roof Panels

Kingspan Insulated Membrane Gutter

Panel joint stitcher screws at maximum 250mm centres

Horizontally laid Kingspan Quadcore AWP Wall Panels to meet fire performance requirements

Continuous vertical Kingspan Multibeam cladding rail

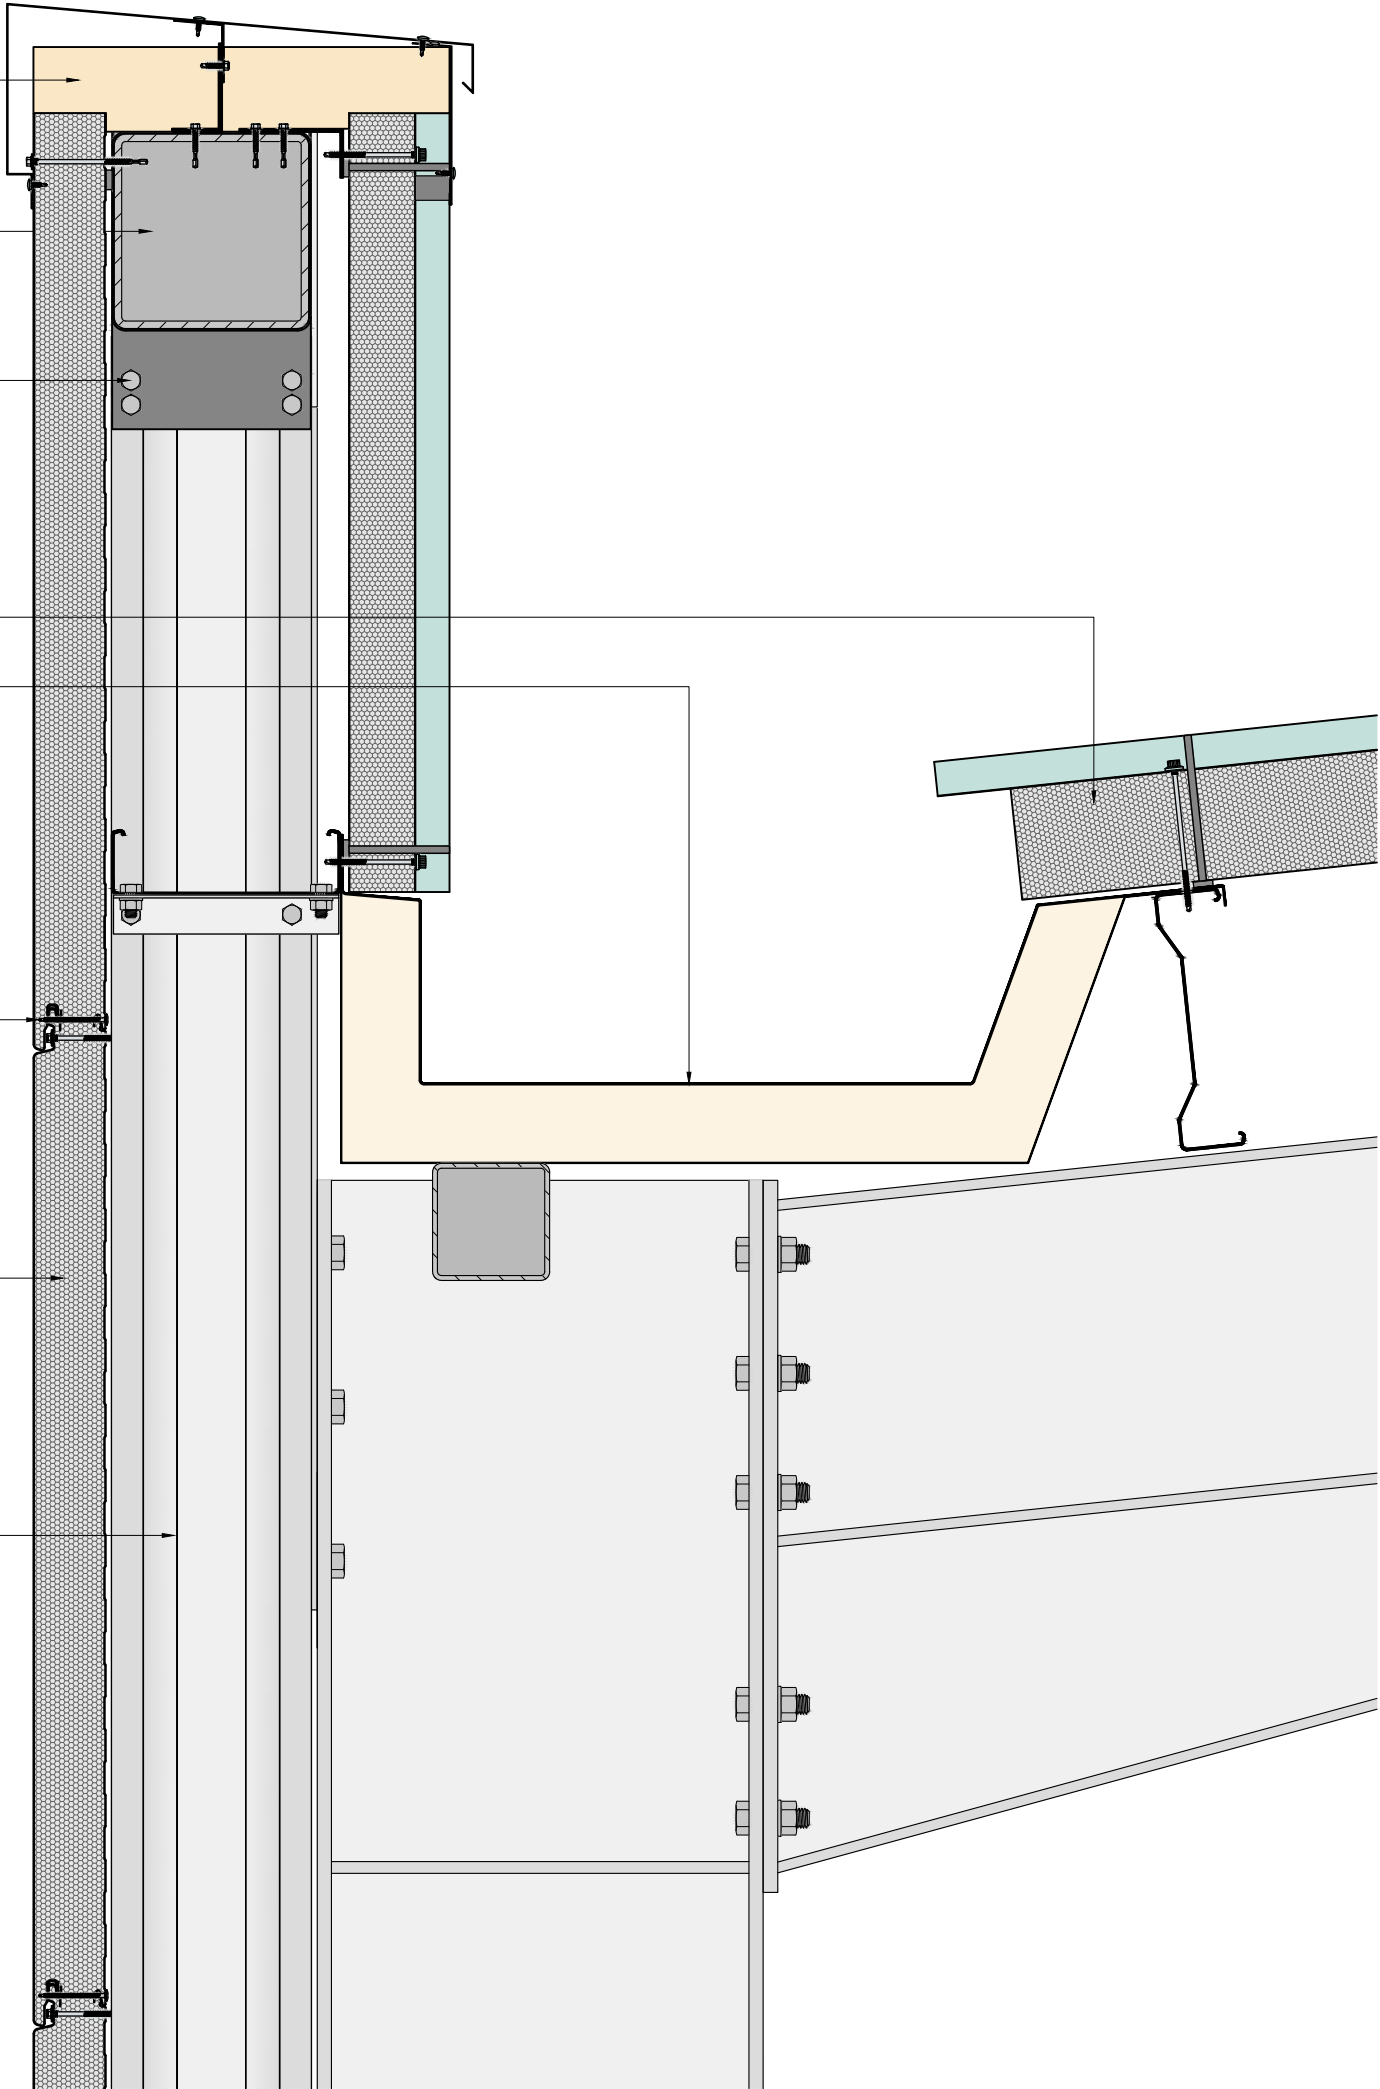

Notes:

Rev	Description	Dwn	Chk	Date



Insulated Roof & Wall Panels



Kingspan Limited
Greenfield Business Park No. 2, Greenfield,
Holywell, Flintshire, CH8 7GJ, UK
www.kingspanpanels.co.uk
t: 0800 587 0090

Carrickmacross Road,
Kingscourt, Co.Cavan, Ireland
www.kingspanpanels.ie
t: 00353 42 96 98529

Client

Project

Title
Parapet Gutter Detail

Status

FOR REVIEW AND COMMENT

Drawn by BT	Checked by	Date 03/12/25
----------------	------------	------------------

Drawing Number FE/BWS/D31	Revision
------------------------------	----------

This drawing is the property of Kingspan and may not be reproduced in any way without written consent from Kingspan.