



Notes:

Suitable fire-rated insulation

Capable Member designed to support weight of wall below in fire condition. Fire protection specified by others based on critical temperature

Fixed connection designed by others


Kingspan Quadcore KS1000 RW Roof Panels

Fire-rated canister insulation

Panel joint stitcher screws at maximum 250mm centres

Continuous vertical Kingspan Multibeam cladding rail

Horizontally laid Kingspan Quadcore AWP Wall Panels to meet fire performance requirements

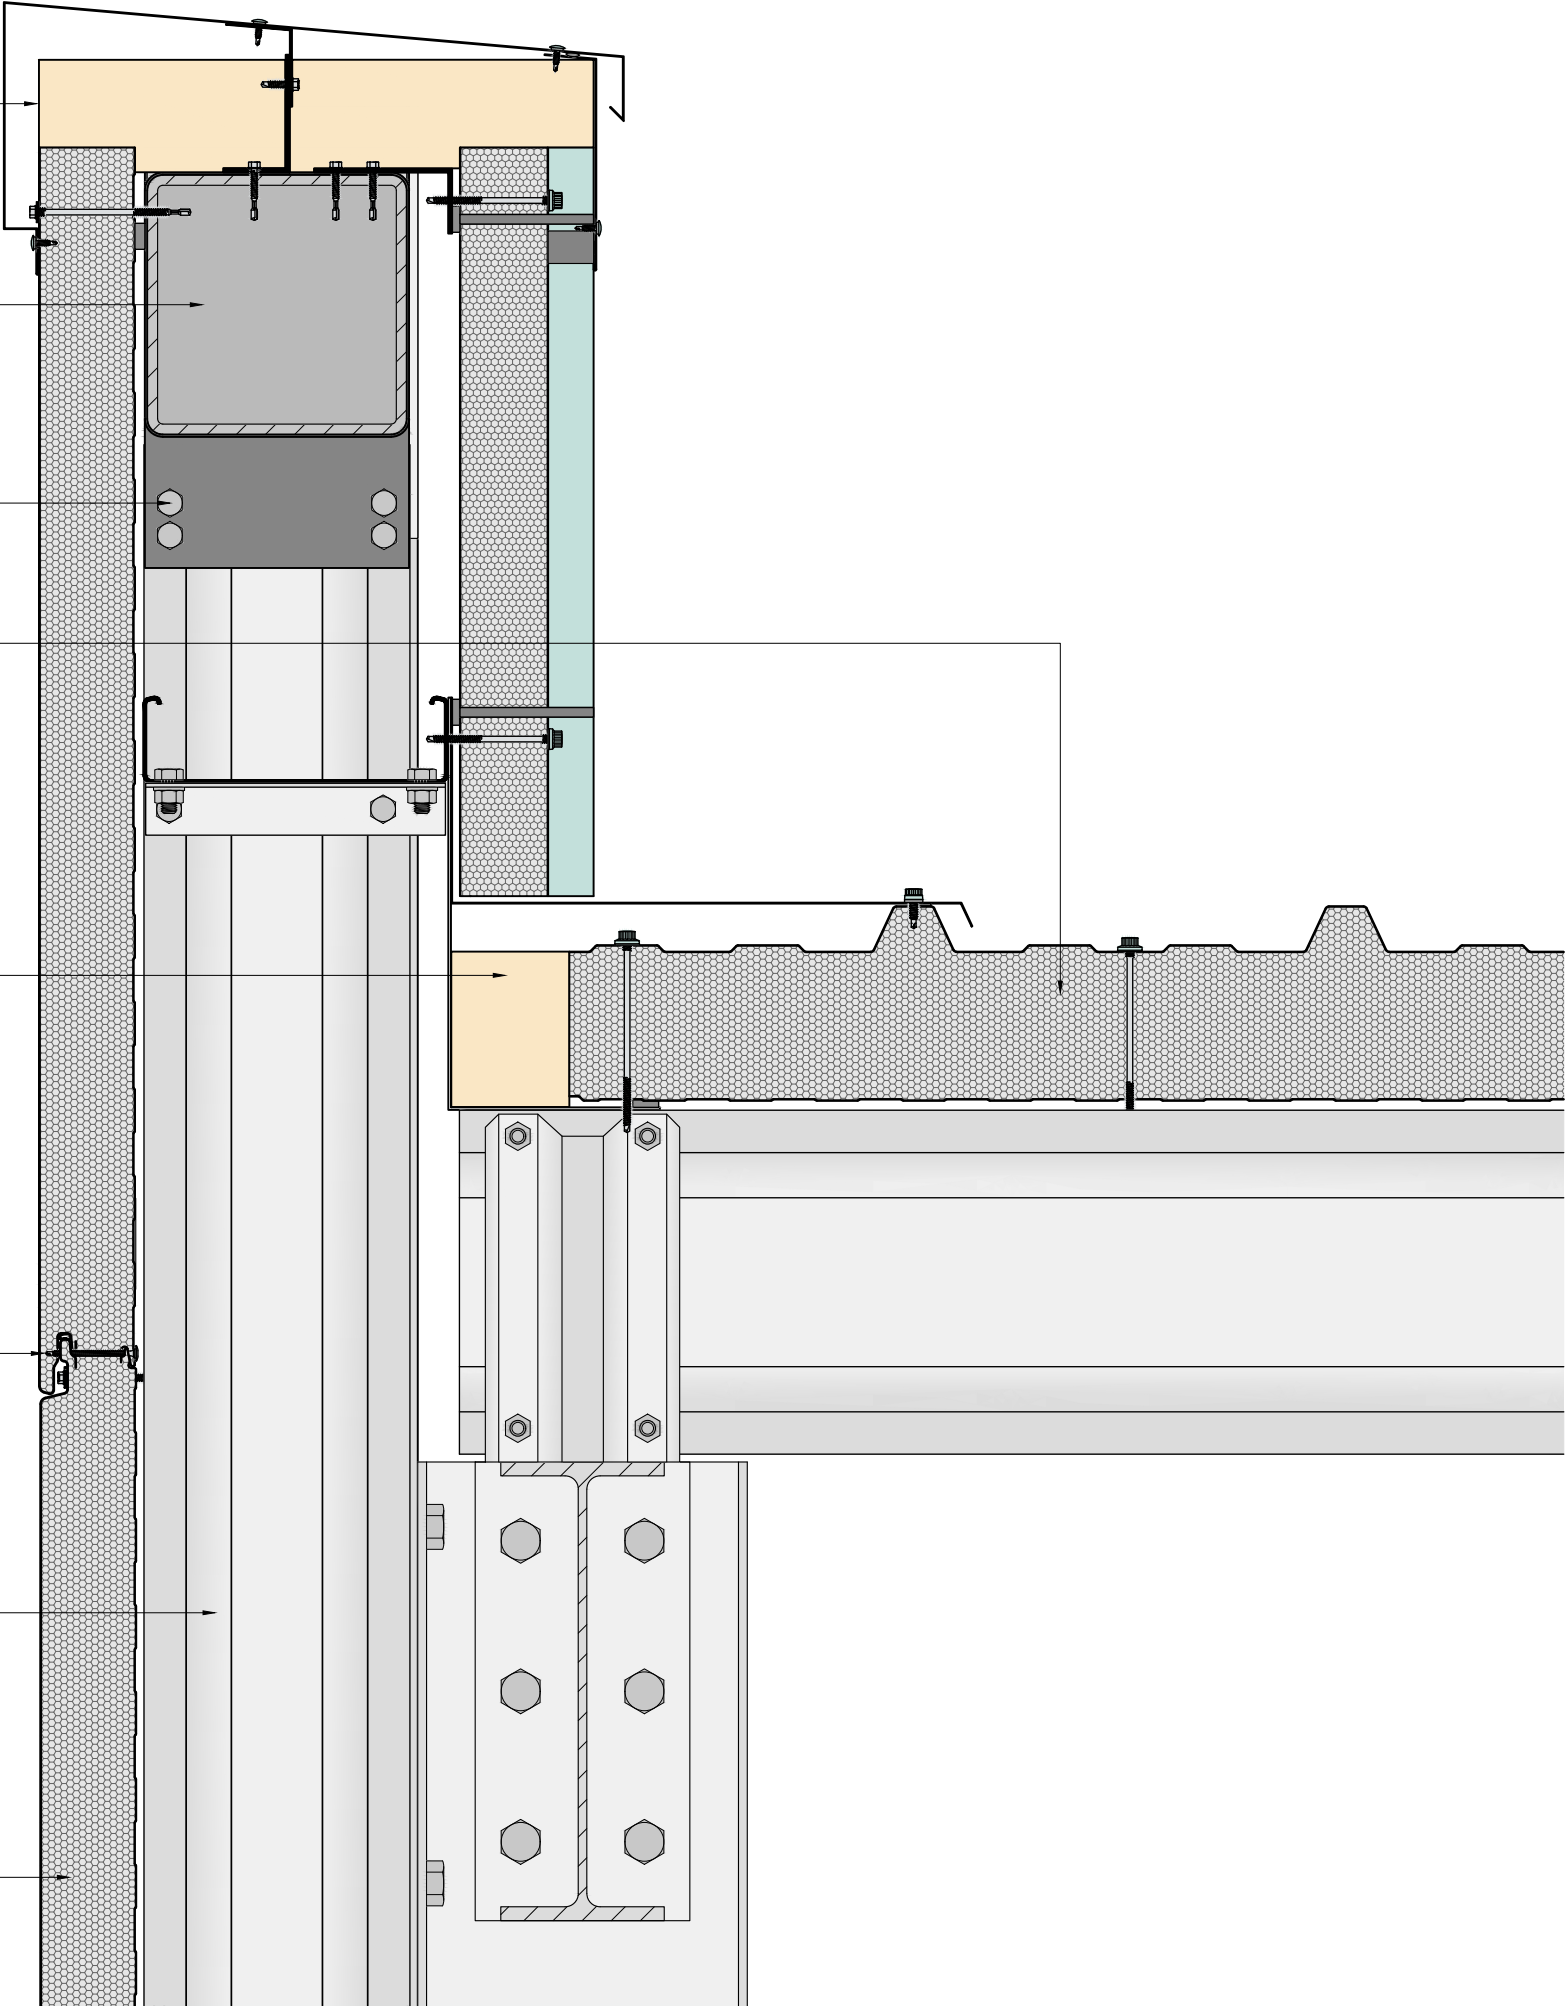

Insulated Roof
& Wall Panels



Kingspan Limited
Greenfield Business Park No. 2, Greenfield,
Holywell, Flintshire, CH8 7GJ, UK
www.kingspanpanels.co.uk
t: 0800 587 0090

Carrickmacross Road,
Kingscourt, Co.Cavan, Ireland
www.kingspanpanels.ie
t: 00353 42 96 98529

Client

Project

Title

Gable Wall with Parapet Detail

Status

FOR REVIEW AND COMMENT

Drawn by

BT

Checked by

Date

03/12/25

Drawing Number

FE/BWS/D33

Revision

This drawing is the property of Kingspan and
may not be reproduced in any way without
written consent from Kingspan.