



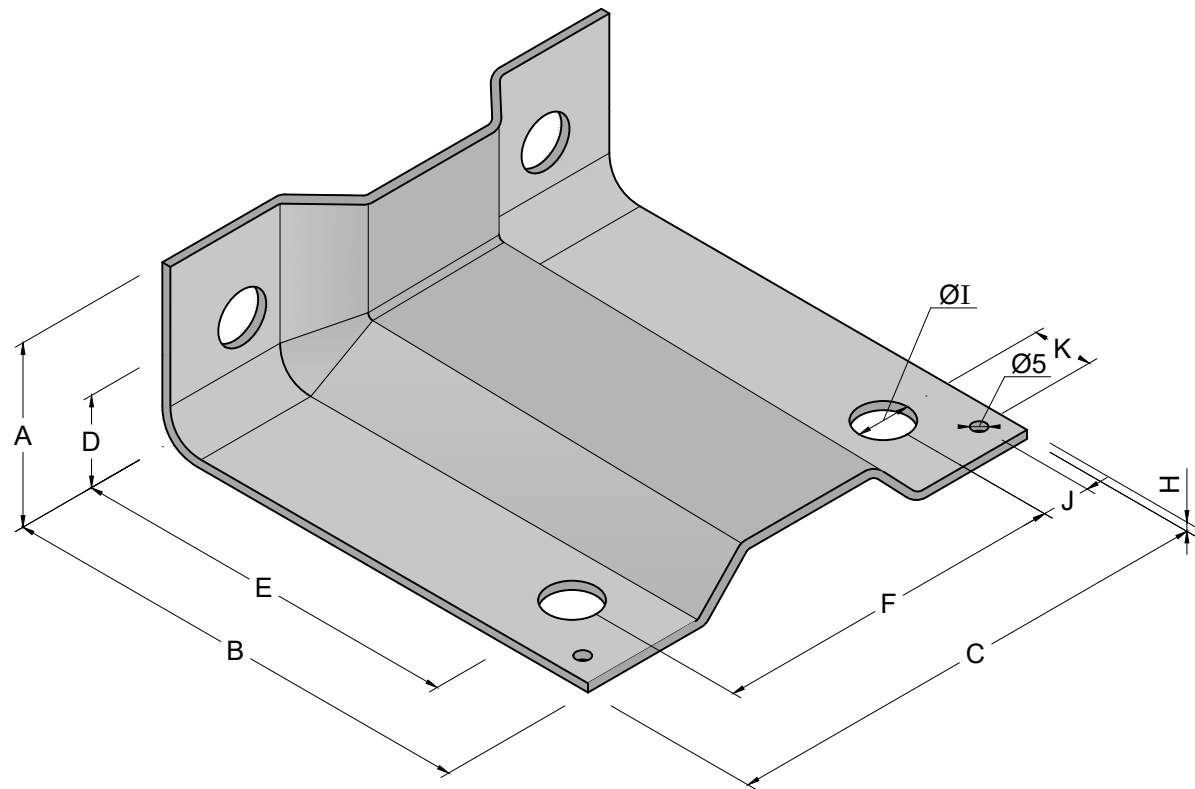

PC CLEAT

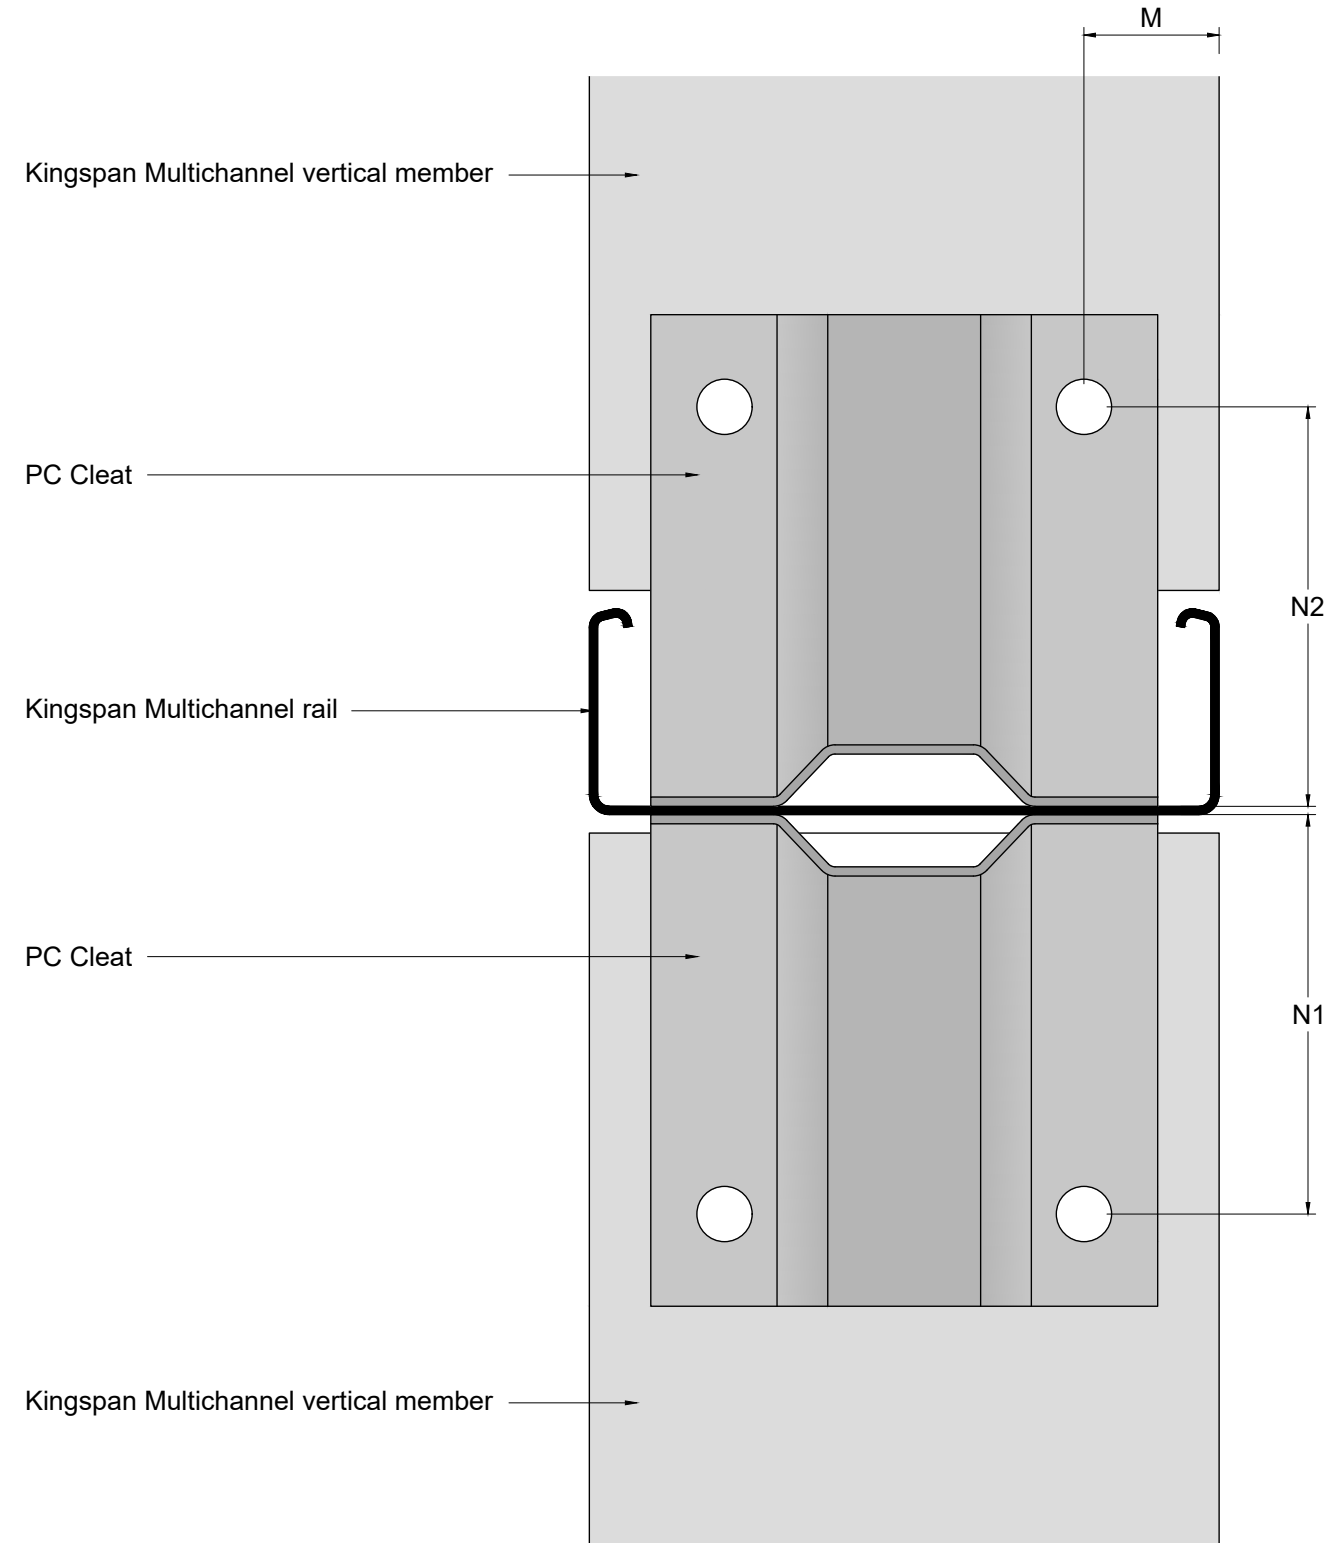

CONNECTION OF MULTICHANNEL RAILS AND MULTICHANNEL VERTICAL MEMBERS

Cleat Ref	Multichannel Web Depth mm	A mm	B mm	C mm	D mm	E mm	F mm	G mm	H mm	J mm	K mm	I mm	Bolt Diameter	Vertical Multichannel Detailing		
														Backmark from cladding line, M (mm)	Backmark from back of web, N1 (mm)	Backmark from front of web, N2 (mm)
PC225W3B	205	60	160	165	30	130	117	24	3	16	20	18	M16	44	130	130
PC250W3B	235	60	160	190	30	130	142	24	3	16	20	18	M16	47	130	130
PC275W3B	275	60	160	215	30	130	167	24	3	16	20	18	M16	49	130	130
PC300W3B	300	60	160	240	30	130	192	24	3	16	20	18	M16	54	130	130
	350													79		

Notes:

Rev	Description	Dwn	Chk	Date



Insulated Roof & Wall Panels



Kingspan Limited
Greenfield Business Park No. 2, Greenfield,
Holywell, Flintshire, CH8 7GJ, UK
www.kingspanpanels.co.uk
t: 0800 587 0090

Carrickmacross Road,
Kingscourt, Co.Cavan, Ireland
www.kingspanpanels.ie
t: 00353 42 96 98529

Client

Project

Title
PC Cleats

Status

FOR REVIEW AND COMMENT

Drawn by BT	Checked by	Date 03/12/25
----------------	------------	------------------

Drawing Number FE/BWS/D35	Revision
------------------------------	----------

This drawing is the property of Kingspan and may not be reproduced in any way without written consent from Kingspan.